LTB/CD/11/4/02

EXPLANATORY PLAN OF EASEMENT OVER PART OF LOT 3, PLAN PGP42567, DISTRICT LOT 2611, CARIBOO DISTRICT.

Pursuant to Section 99 of the Land Title Act.
B.C.G.S. 93G.097

Scale: 1 : 1000 (Distances are in metres)

25 20 15 10 5 0 25 50 75

Bearings are astronomic, derived from Plan PGP42567.

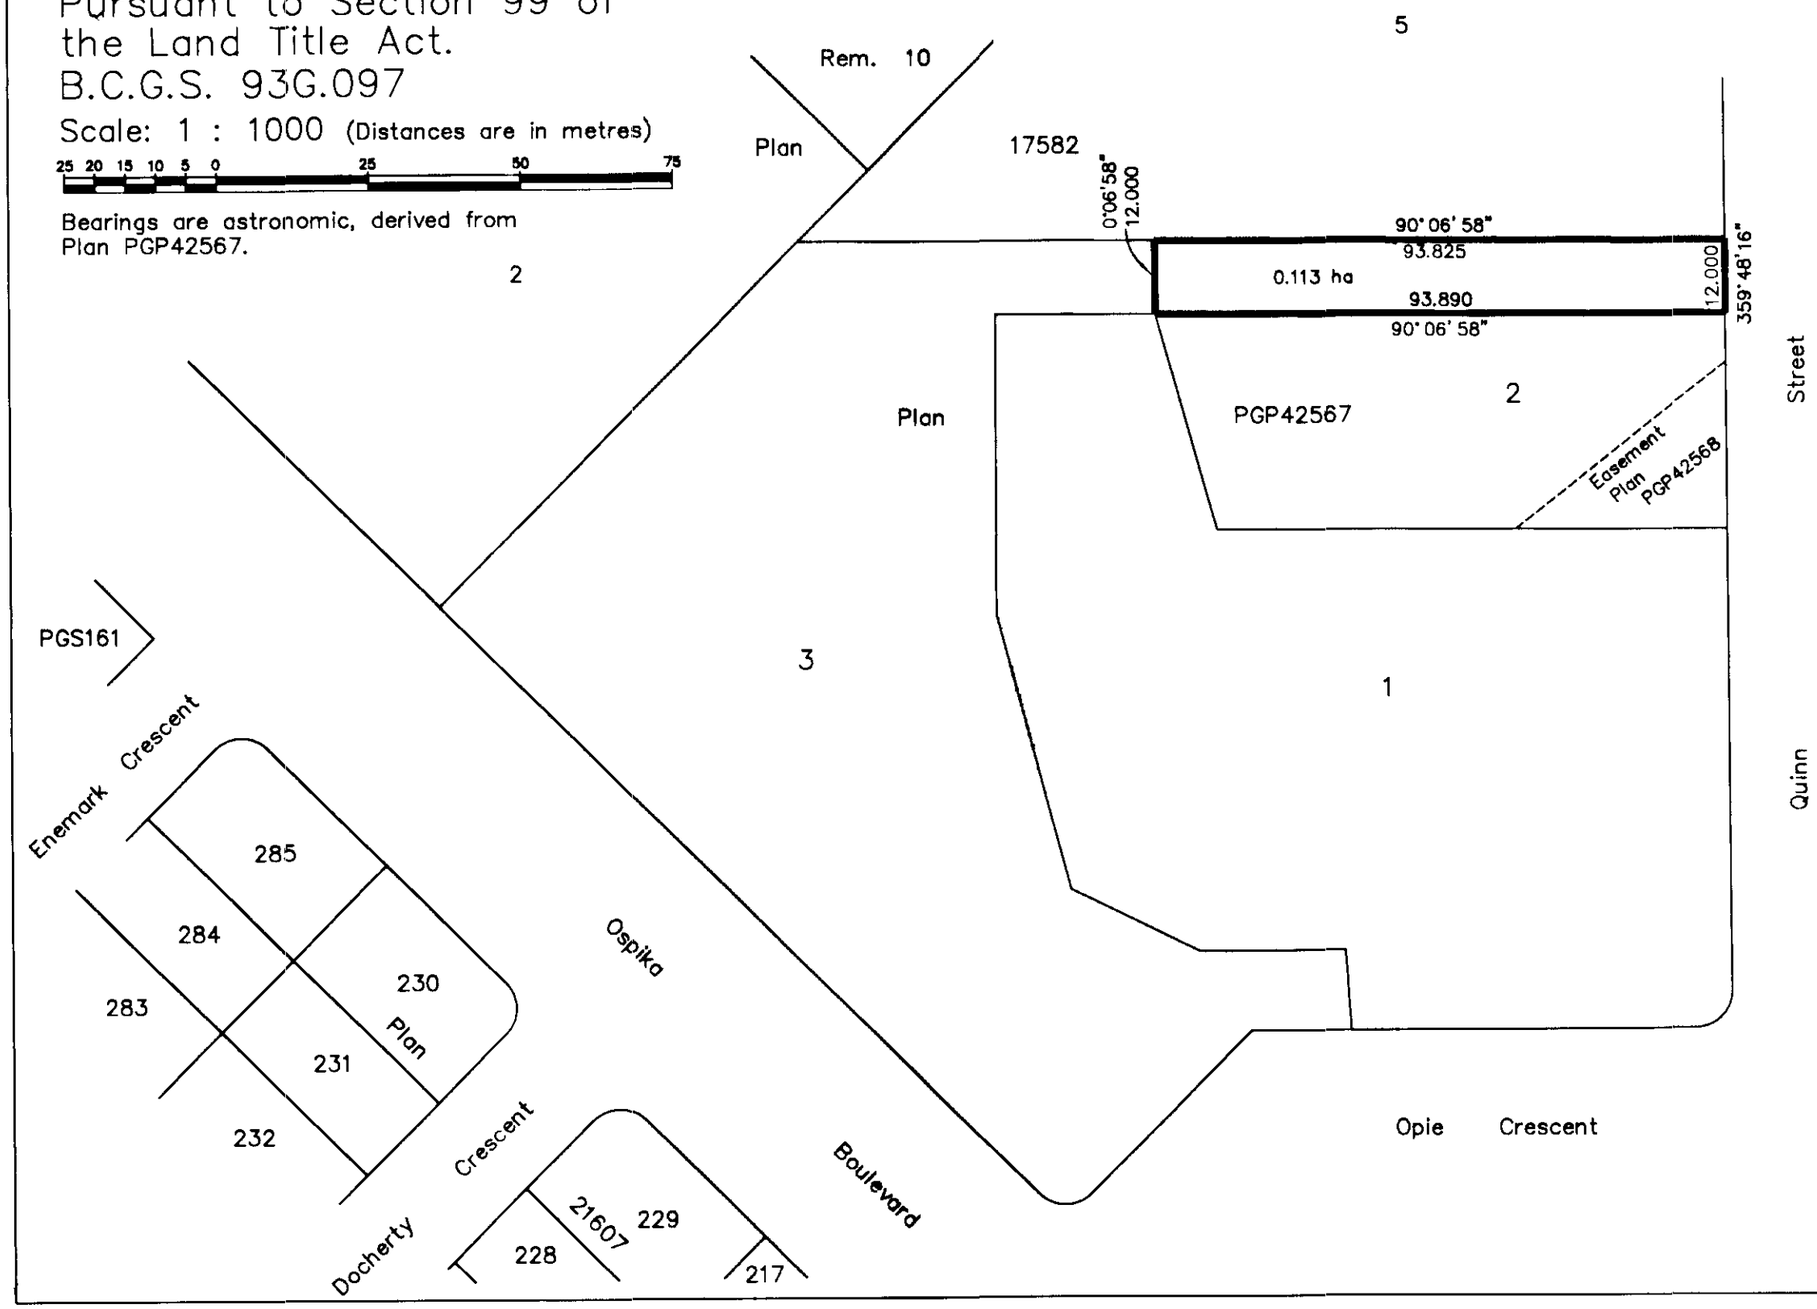

PLAN NO. PGP 45215

Deposited in the Land Title Office at Prince George this 14 day of Mar. 2000.

Linda J. Kilbride/dg
REGISTRAR
PP8430.

Certified Correct, according to Land Title Office Records.
This 15th day of February ,2000 .

Gordon Kilbride
Gordon Kilbride, B.C.L.S.

This plan lies within the Fraser–Fort George Regional District.

KILBRIDE LAND SURVEYING LTD.
British Columbia Land Surveyors
Prince George, B.C.
Ph: (250) 562–1196 Fax: 562–3656

F.B.–	D.L.– 2611	File No. – 000024