M36576

VI-1-8

WIFE 1564-13.74
WILLOW-CALE CREEK F.R.

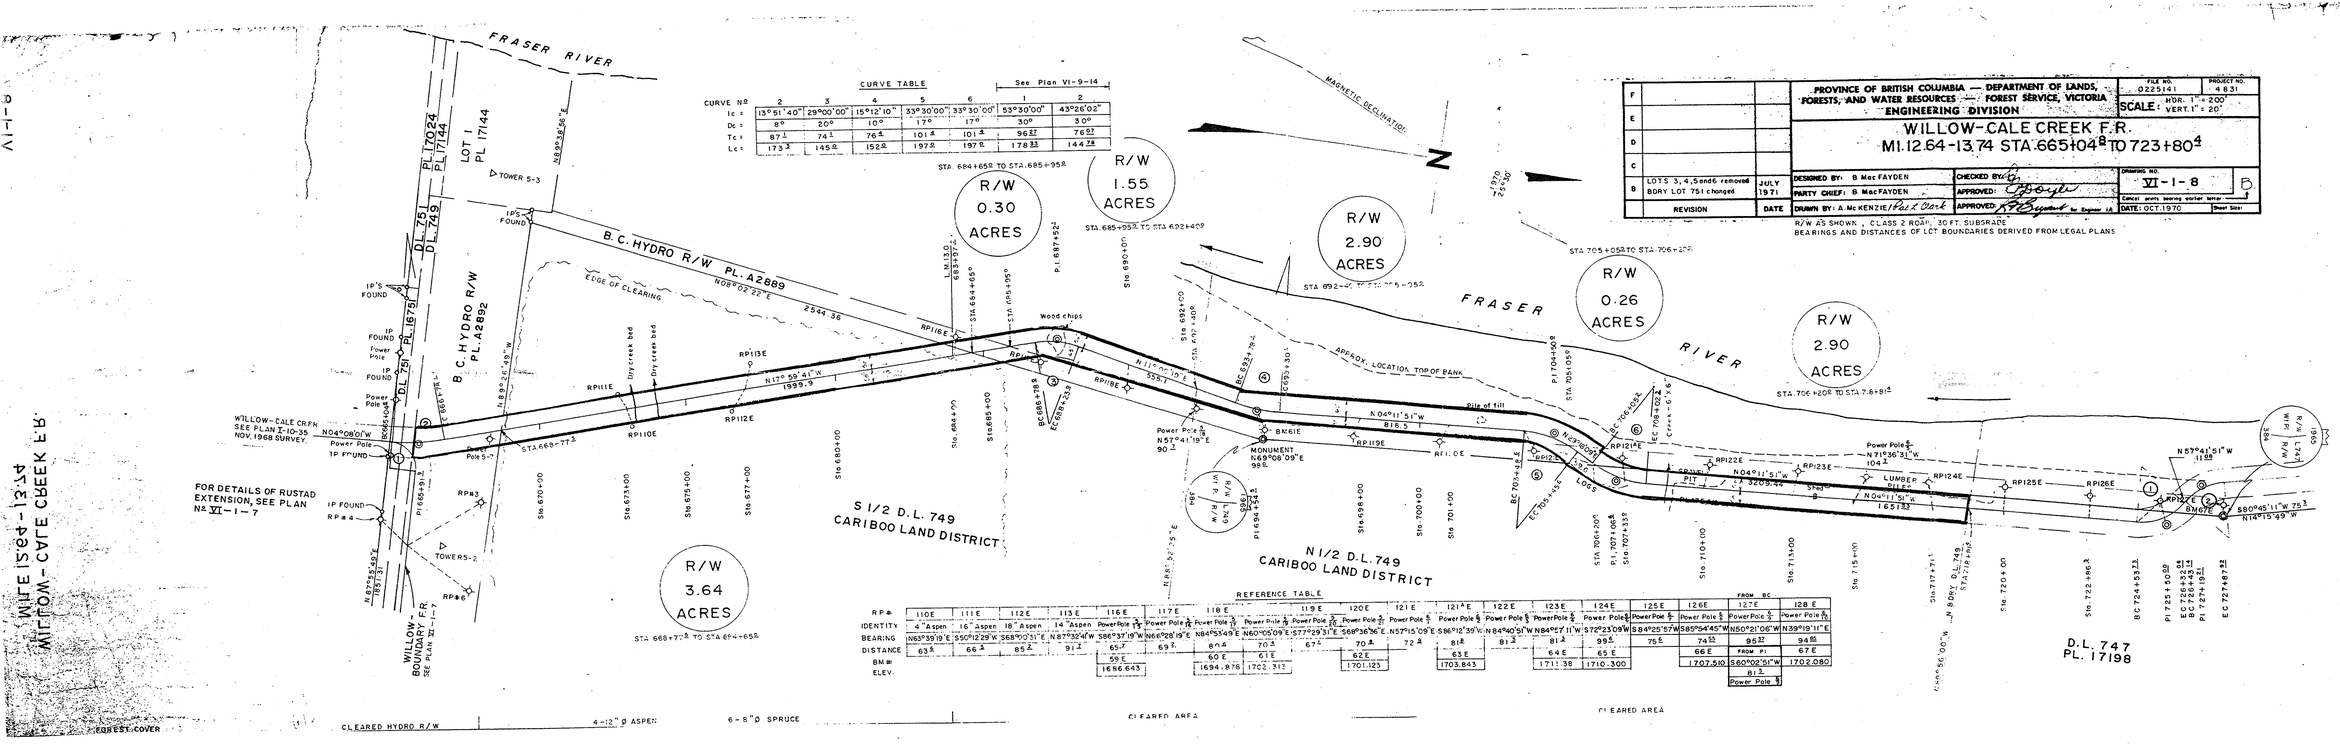

CURVE TABLE

CURVE No	2	3	4	5	6	1 (See Plan VI-9-14)	2
Ic =	13°51'40"	29°00'00"	15°12'10"	33°30'00"	33°30'00"	53°30'00"	43°26'02"
Dc =	8°	20°	10°	17°	17°	30°	30°
Tc =	87.1	74.1	76.2	101.4	101.4	96.27	76.07
Lc =	173.3	145.0	152.0	197.0	197.0	178.33	144.78

REFERENCE TABLE

RP#	110E	111E	112E	113E	116E	117E	118E	119E	120E	121E	121.5E	122E	123E	124E	125E	126E	127E	128E
IDENTITY	4" Aspen	16" Aspen	18" Aspen	14" Aspen	Power Pole 3/16	Power Pole 3/16	Power Pole 3/16	Power Pole 3/16	Power Pole 3/16	Power Pole 3/16	Power Pole 3/16	Power Pole 3/16	Power Pole 3/16	Power Pole 3/16	Power Pole 3/16	Power Pole 3/16	Power Pole 3/16	Power Pole 3/16
BEARING	N63°39'19"E	S50°12'29"W	S68°00'31"E	N87°32'41"W	S86°37'19"W	N66°28'19"E	N84°53'49"E	N60°05'09"E	S77°29'31"E	S68°36'36"E	N57°15'09"E	S86°12'39"W	N84°40'51"W	N84°57'11"W	S72°23'09"W	S84°25'57"W	S85°54'45"W	N50°21'06"W
DISTANCE	63.8	66.2	85.2	91.1	65.7	69.3	80.4	70.3	67.4	70.4	72.2	81.8	81.3	81.3	99.5	75.5	74.32	95.27
BM#					59 E		60 E	61 E		62 E		63 E		64 E	65 E		66 E	FROM PI
ELEV.					1686.643		1694.878	1702.313		1701.123		1703.843		1711.38	1710.300		1707.510	S60°02'51"W
																		81.5
																		Power Pole 3/16

F			PROVINCE OF BRITISH COLUMBIA — DEPARTMENT OF LANDS, FORESTS, AND WATER RESOURCES — FOREST SERVICE, VICTORIA ENGINEERING DIVISION	FILE NO. 0225141	PROJECT NO. 4831
E				SCALE: HOR. 1" = 200' VERT. 1" = 20'	
D			WILLOW-CALE CREEK F.R. MI. 12.64-13.74 STA. 665+04.8 TO 723+80.4		
C					
B	LOTS 3, 4, 5 and 6 removed BDRY LOT 751 changed	JULY 1971	DESIGNED BY: B MacFAYDEN	CHECKED BY:	DRAWING NO. VI-1-8 B
			PARTY CHIEF: B MacFAYDEN	APPROVED:	Cancel prints bearing earlier letter
	REVISION	DATE	DRAWN BY: A. McKENZIE / Paul L. Clark	APPROVED: for Engineer 1A	DATE: OCT. 1970 Sheet Size:

R/W AS SHOWN, CLASS 2 ROAD, 30 FT. SUBGRADE
BEARINGS AND DISTANCES OF LOT BOUNDARIES DERIVED FROM LEGAL PLANS

VI-1-8

WIFE 1564-13.74
WILLOW-CALE CREEK F.R.

M365576

F			PROVINCE OF BRITISH COLUMBIA — DEPARTMENT OF LANDS, FORESTS, AND WATER RESOURCES — FOREST SERVICE, VICTORIA ENGINEERING DIVISION
E			
D			WILLOW–CALE CREEK F. R.
C			MILE 13.74 TO MILE 14.69 STA. 723+80.4 TO 773+42.12
B	LOT BOUNDARIES, LOT NOS., AND R/W ACREAGE ADDED	NOV. 1977 I.G.	DESIGNED BY: — CHECKED BY: — DRAWING NO. VI-1-9 B
	REVISION	DATE	PARTY CHIEF: B. MacFAYDEN — APPROVED: — Concur. prints bearing earlier letter
			DRAWN BY: J C. YEUNG — APPROVED: for Engineer i/c — DATE: SURVEY '71 — Sheet Size:

FILE NO. 0225141 — PROJECT NO. 4631

SCALE: HORIZ. 1" = 200' VERT. 1" = 20'

PRIVATE & IMPROVED LAND

STA. 726+80 TO STA. 773+42.12

CLASS 2 ROAD, 30 FT. SUBGRADE R/W AS SHOWN
BEARINGS & DIST. OF LOT BOUNDARIES DERIVED
FROM LEGAL PLANS.

STA. 718+81.4 TO STA. 725+90

R/W 1.63 ACRES

STA. 725+90 TO STA. 726+80

R/W 0.02 ACRES

MAGNETIC DECLINATION 22 1/2° E (1971)

R/W 10.70 ACRES

R/W 1.65 ACRES

R/W 3.8 ACRES

R/W 7.08 ACRES

718+81.40 TO 735+38.16

735+38.16 TO 766+22.58

766+22.58 TO 773+42.12

CURVE TABLE

CURVE NO.	1	2
Ic	53°30'00"	43°26'02"
Dc	30°	30°
Tc	96.27	76.97
Lc	178.33	144.78

FRASER RIVER

N. BDRY OF LOT 749

N. BDRY LOT. 747

PARCEL 'A' PLAN 17198

PARCEL 'A' PLAN 17198

LOT 'A' PLAN 18882

LOT 747
CARIBOO LAND DISTRICT

N57°41'51"W 118.8

N04° 11' 51"W 165.13

N69°56'00"W

N89°56'40"W

S89°57'09"E

N69° 15' 49"W 455.4

N55°00'26"E 51.7

N55°00'41"E 51.7

S89°58'49"E 51.83

S57°14'37"E 73.87

N75°44'11"E 110.2

RP 125E
RP 126E BM66E
RP 127E
RP 128E BM67E
RP 129E BM68E REPOSE
RP 130E BM69E
RP 131E BM70E PP. 6/5
RP 132E
RP 133E BM71E PP. 6/7
RP 134E BM72E PP. 6/19
RP 135E BM73E PP. 7/4
RP 136E BM74E
RP 137E BM75E PP. 7/6

MONUMENT
IP FOUND
IP Found
R/W Boundaries
Cabin
Sawdust Pile
Plateau
Top of hill
To Scale
OSTAKE
Existing Road (approx.)
2-48" x 86' Culverts 8 Gauge at 8' Centre
MONUMENT FOUND
B.C. HYDRO R/W
B.C. Hydro R/W PL A2889
9.C. HYDRO R/W P.L. A2889
B.C.F.S. Log Scale 20'x20' Scale 24'x14' Building

B.C. 724+45.53
E.C. 725+90.55
B.C. 726+43.51
P.I. 725+90.55
P.I. 727+19.12
E.C. 727+87.80
L.M. 14.0 735+17.7

R.P. NO.	125E	126E	127E	128E	129E	130E		136E		133E		137E			135E		137E
			FROM BC														FROM PI
BEARING	S84°25'57"W	S85°54'45"W	N50°21'06"W	N38°19'11"E	S84°55'19"E	S83°15'49"E		N75°45'00"E		N30°35'11"E		S66°15'49"E			S46°55'19"E		S60°02'51"W
DIST.	75.5	74.88	95.37	94.88	76.8	80.89		76.7		106.12		80.2			133.88		81.82
REF.	P.P. 6/7	P.P. 6/8	P.P. 6/9	P.P. 6/10	P.P. 6/12	P.P. 6/13	P.P. 6/15	P.P. 6/16	P.P. 6/17	P.P. 6/18	P.P. 6/19	P.P. 6/20	P.P. 7/1	P.P. 7/3	P.P. 7/4	P.P. 7/6	P.P. 6/9
B.M.		66E		67E	68E	69E	70E		71E		72E		73E	74E	75E	76E	
ELEV.		1707.51		1702.08	1683.7	1679.69	1666.77		1658.93		1653.81		1653.5	1686.235	1692.365	1697.195	

PARCEL 'A' PLAN 17198

FOREST COVER — CLEARED AREA

0-1" © WILLOW RIGHT SIDE ℄ — 8-10" © PL LEFT SIDE ℄ (MINIMUM CLEARING)

VI-1-8 — MILE 13.74 — WILLOW-CALE CREEK F.R.

VI-1-9 — MILE 13.74 — 14.69 — WILLOW-CALE CREEK F.R.