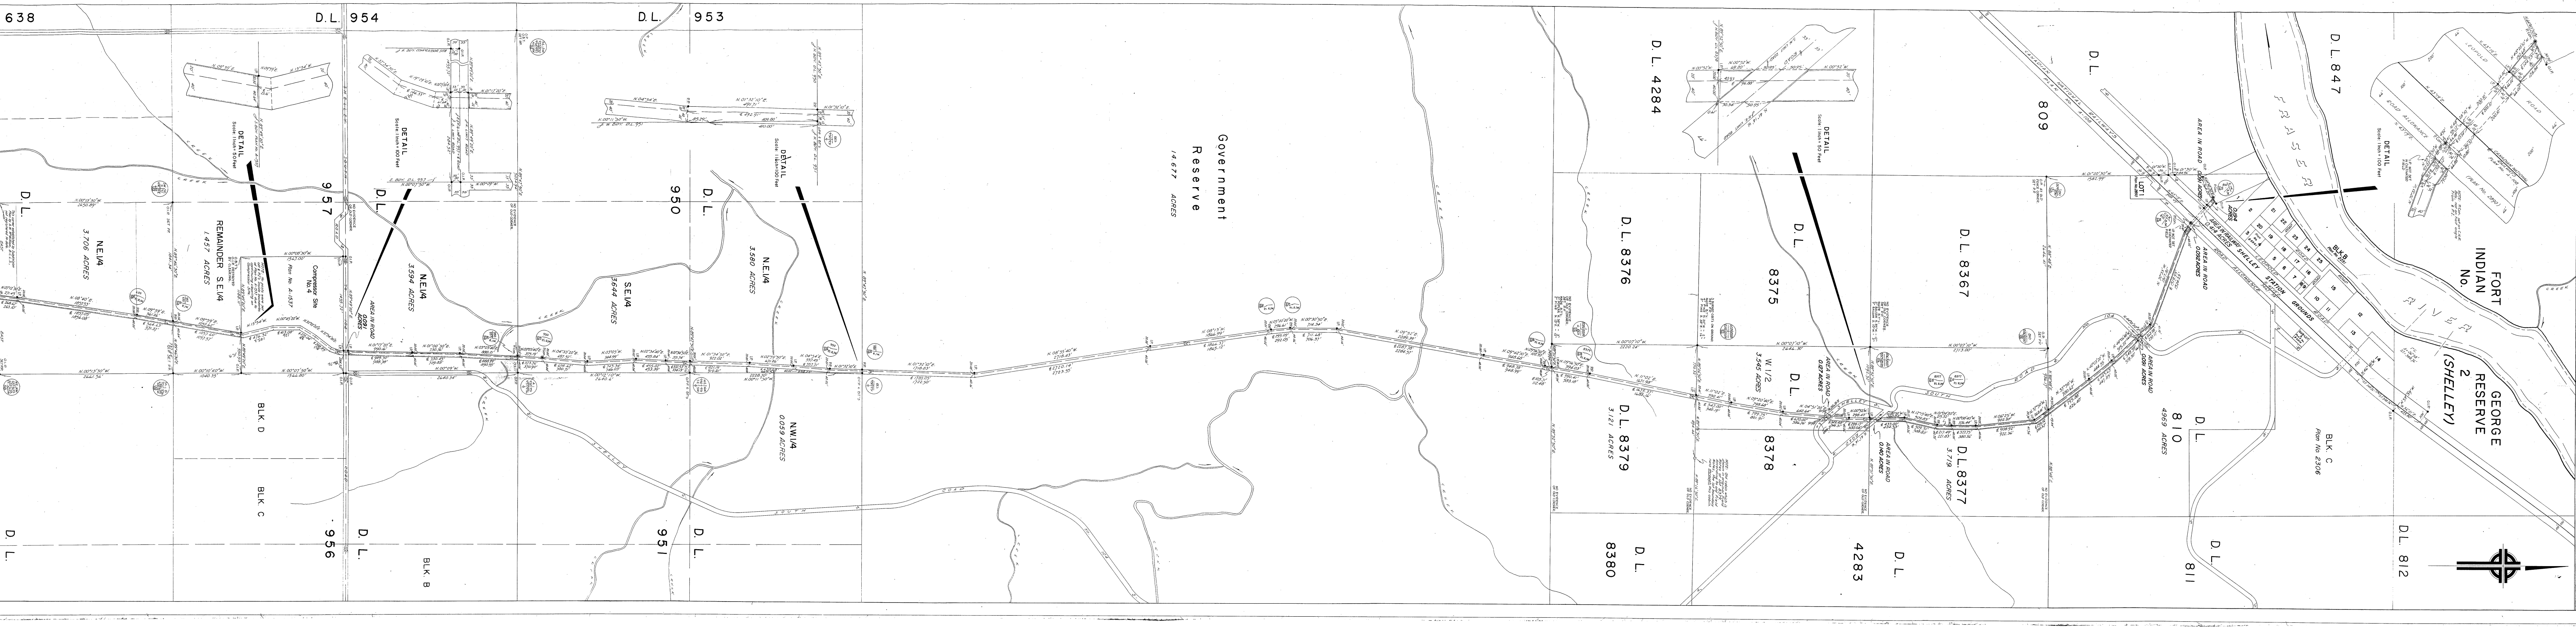
D.L. 638
D.L. 954
D.L. 953
D.L. 957
D.L. 950
D.L. 951
D.L. 956
N.E.1/4 3.706 ACRES
REMAINDER S.E.1/4 1.457 ACRES
Compressor Site No. 4 Plan No. A-1537
N.E.1/4 3.594 ACRES
AREA IN ROAD 0.091 ACRES
S.E.1/4 3.644 ACRES
N.E.1/4 3.580 ACRES
N.W.1/4 0.059 ACRES
BLK. D
BLK. C
BLK. B
DETAIL Scale: 1 Inch = 50 Feet
DETAIL Scale: 1 Inch = 100 Feet
Government Reserve 14.677 ACRES
D.L. 4284
D.L. 8376
D.L. 8379 3.121 ACRES
D.L. 8375
W 1/2 3.545 ACRES
D.L. 8378
D.L. 8380
D.L. 8367
D.L. 8377 3.719 ACRES
D.L. 4283
AREA IN ROAD 0.127 ACRES
AREA IN ROAD 0.140 ACRES
D.L. 809
D.L. 810 4.969 ACRES
D.L. 811
D.L. 812
BLK. C Plan No. 2306
LOT 1 Plan No. 2890
CANADIAN NATIONAL RAILWAYS PLAN No. A-108
AREA IN ROAD 0.091 ACRES
AREA IN ROAD 0.092 ACRES
AREA IN RAILWAY 0.414 ACRES
0.194 ACRES
SHELLEY STATION GROUNDS
LEOPOLD ROAD
ROAD ALLOWANCE
BLK. B Plan No. 2231
SUB-LOT A PLAN No. B4670
No. 104
D.L. 847
FRASER RIVER
FORT GEORGE INDIAN RESERVE No. 2 (SHELLEY)
DETAIL Scale: 1 Inch = 100 Feet
(PLAN No. 2890)
I.P. NOT SET IN CULTIVATED FIELD
NO EVIDENCE OF OLD CORNER
O.P. AT OLD FENCE CORNER. SET P.P.

BOOK OF REFERENCE

ALIENATED LANDS

DESCRIPTION OF PROPERTY	LOT	SECTION	T.P.	RANGE & MER.	DISTRICT LOT	DISTRICT	AREA REQ'D.	LENGTH OF ℄ OF R/W	
					1550A	C.D.	1.753	1272.99	
E 1/2					1550	C.D.	3.640	2642.70	
S.W.1/4					634	C.D.	3.675	2667.75	
N.W.1/4					634	C.D.	3.662	2658.62	
S.E.1/4					633	C.D.	3.591	2606.75	
N.E.1/4					633	C.D.	3.706	2690.35	
Within S.E.1/4					957	C.D.	——	1694.42	PLAN A-1537
N.E.1/4					957	C.D.	3.594	2609.14	
PART OF					8377	C.D.	0.047	45.93	SOUTH OF ROAD
PART OF					8377	C.D.	3.672	2654.88	NORTH OF ROAD
PART OF					810	C.D.	2.434	1758.11	EAST OF SHELLEY ROAD No. 104
PART OF					810	C.D.	2.535	1840.26	WEST OF SHELLEY ROAD No. 104
CANADIAN NATIONAL RAILWAY							0.414	300.22	
LOT 1. MAP 2231							0.194	144.73	
PART OF S.E.1/4					957	C.D.	1.457	1057.60	SOUTH OF PLAN A-1537

CROWN LANDS

DESCRIPTION OF PROPERTY	LOT	SECTION	T.P.	RANGE & MER.	DISTRICT LOT	DISTRICT	AREA REQ'D.	LENGTH OF ℄ OF R/W	
E 1/2					1547	C.D.	3.682	2672.93	
NORTH TRANS-PROVINCIAL HIGHWAY No.3							0.110	80.12	
SHELLEY SOUTH ROAD No.104							0.091	66.02	
S.E.1/4					950	C.D.	3.644	2645.27	
N.E.1/4					950	C.D.	3.580	2642.45	
N.W.1/4					951	C.D.	0.059	——	
UNSURVEYED CROWN LAND FROM NORTH BOUNDARY D.L.950 TO SOUTH BOUNDARY D.L.8379							14.677	10655.60	
					8379	C.D.	3.121	2265.78	
PART OF W1/2					8378	C.D.	2.700	1970.76	SOUTH OF ROAD
SHELLEY SOUTH ROAD No.104							0.127	91.98	
PART OF W1/2					8378	C.D.	0.845	602.66	NORTH OF ROAD
SHELLEY SOUTH ROAD No.104							0.140	101.90	
SHELLEY SOUTH ROAD No.104							0.091	66.03	
ROAD SOUTH OF C.N.R.							0.092	66.88	
LEOPOLD ROAD							0.091	66.02	

PLOTTED (OM) (OL) (OK)

PLAN No. A 1755

Deposited in the Land Registry Office at Kamloops, B.C.,
this 12th day of DEC. 1958

Deputy Registrar

LEGEND

Iron bars one half inch square by thirty inches long were planted at all points shown thus ● I.P.
Wooden posts squared and two feet or more in length were planted at all points shown thus ○ P.
Standard pipe posts planted shown thus ● P.P. Standard pipe posts set in concrete shown thus ◉ P.Con.
Triangular wooden posts have been placed to reference survey posts planted.
Monumentation found on the ground shown thus:

Old concrete post	◉ O.P. Con.	Old pipe post	● O.P.P.
Old rock post	◉ O.P. Rock	Old iron post	● O.I.P.
Old lead plug	■ O.L.P.	Old wooden post	○ O.P.

ABBREVIATIONS: Cairn ...... C., Mound ...... M., Bearingtree ... B.T., Witness post .... Wt.P.

Lands dealt with by this plan are bordered thus ═══
Distances shown as centre line (℄) have been check-chained.
All distances are in feet and decimals of a foot.
Bearings are astronomic and are referenced to Meridian 122° 38' 10" W. & LAT. 53° 37' N.
Width of Right-of-Way is 60 feet unless otherwise noted.
Distances shown as "℄" are measured along centre line of ditch, 20' East of West boundary & 40' West of East boundary of Right-of-Way.

AFFIDAVIT

I, D.G. WHYTE, of the city of Kamloops, British Columbia Land Surveyor, make oath and say that I was present at and did personally superintend the survey represented by this plan, and that the survey and plan are correct. The said survey was completed on the 15th day of September, 1957.

D.G. Whyte
D.G. WHYTE B.C.L.S.

Sworn before me at the city of Kamloops, British Columbia, this 1st day of May, 1958

Robt. Gh. Gray
A Notary Public in and for the Province of British Columbia

APPROVALS

This plan complies with the requirements of the Surveyor-General as to posting, under authority of Section 80 of the Land Registry Act.

Surveyor-General,
Victoria, B.C.

Date 30th October, 1958

WESTCOAST TRANSMISSION COMPANY LIMITED

PLAN

SHOWING SURVEY OF

GAS PIPELINE RIGHT-OF-WAY

THROUGH
DISTRICT LOTS 1550-A, 1550, 1547, 634, 633, 957, 950 & 951
GOVERNMENT RESERVE,
DISTRICT LOTS 8379, 8378, 8377 & 810

CARIBOO LAND DISTRICT

PROVINCE OF BRITISH COLUMBIA

No	DWN BY	SCALE:	DATE:	SHEET No.
	R.P.J.	1 INCH = 400 FEET	________, 1958	L.S. 3015