(MJ) (NJ)

PLAN NO. A-2296
Deposited in the Land Registry
Office at Kamloops, B.C.
this 5th day of April, 1962.

Registrar

PLAN OF
WATER PIPELINE RIGHT-OF-WAY THROUGH
DISTRICT LOTS 1542 & 1543
CARIBOO DISTRICT - BRITISH COLUMBIA
SCALE: 1" = 300'

NOTE: Bearings are astronomic, derived from the South Boundary of Lot 632 as shown on Plan 8342.
The Southwest Corner of Lot 631 was re-established by proportioning in accordance with the measurements shown on plan H-440.
The Southwest and Northwest Corners of Lot 630 were re-established by proportioning in accordance with the measurements shown on Mr. J.A.F. Campbell's Plan of Re-Survey of Land Settlement Area No. 5, (1927).

LEGEND:
- ● O.I.P. denotes an old iron pin found.
- ● I.P. denotes an iron pin placed on this survey.
- ● O.I.P.WT. denotes an old witness iron pin found.
- ● I.P.WT. denotes a witness iron pin placed on this survey.
- ◉ O.P. CON. denotes an old pipe post set in concrete found.

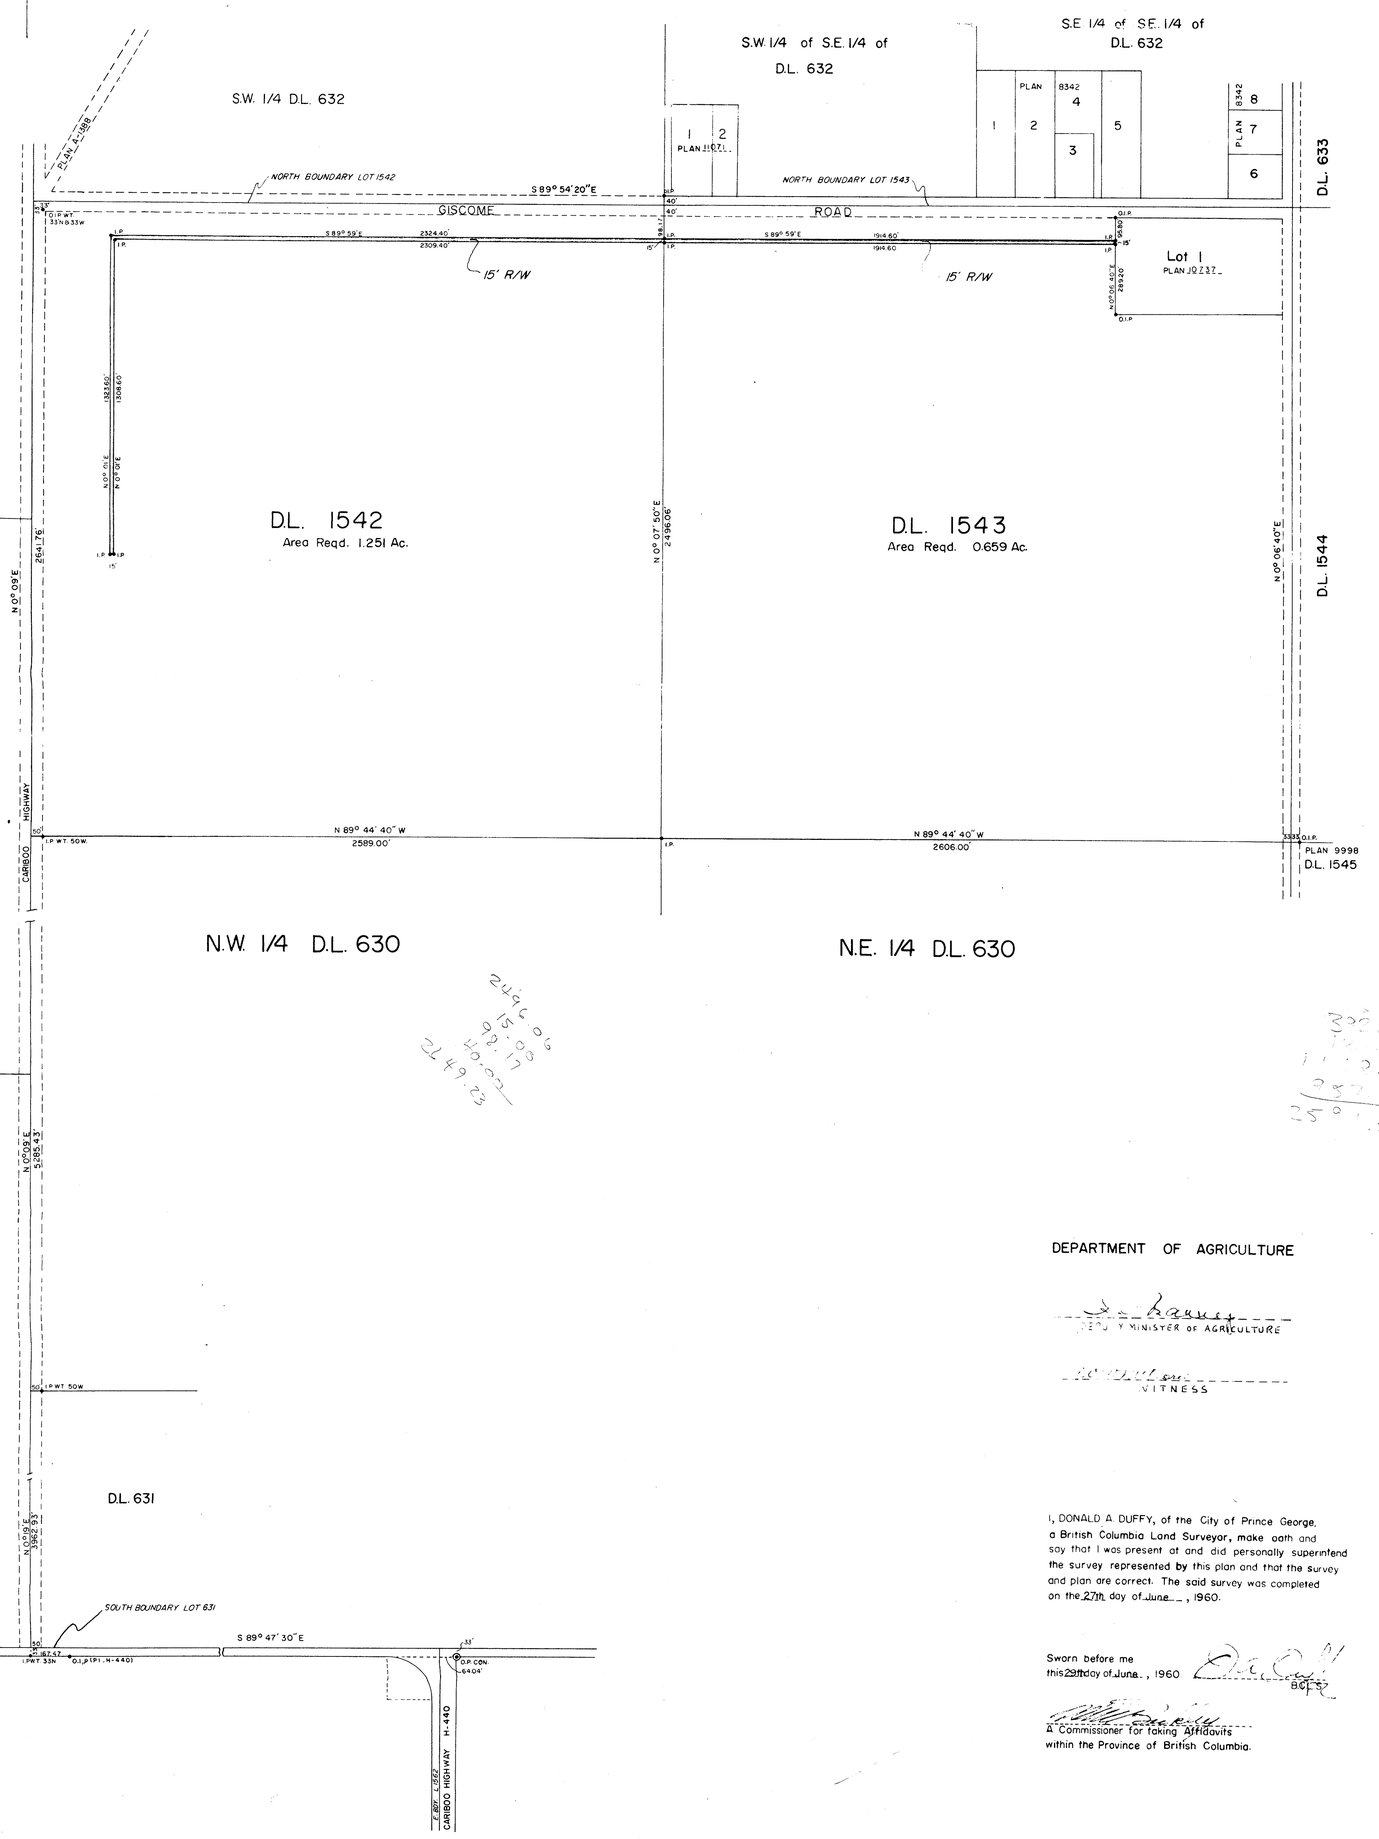

DEPARTMENT OF AGRICULTURE

DEPUTY MINISTER OF AGRICULTURE

WITNESS

I, DONALD A. DUFFY, of the City of Prince George, a British Columbia Land Surveyor, make oath and say that I was present at and did personally superintend the survey represented by this plan and that the survey and plan are correct. The said survey was completed on the 27th day of June, 1960.

Sworn before me
this 28th day of June, 1960.

A Commissioner for taking Affidavits
within the Province of British Columbia.