PLAN Nº A 2957
Deposited in the Land Registry Office
at Kamloops on the 19 day of MAY 1966
Registrar

PLAN OF RIGHT OF WAY THROUGH LOT 1 PLAN 15904 DISTRICT LOT 343 CARIBOO DISTRICT

SCALE 1" = 50'

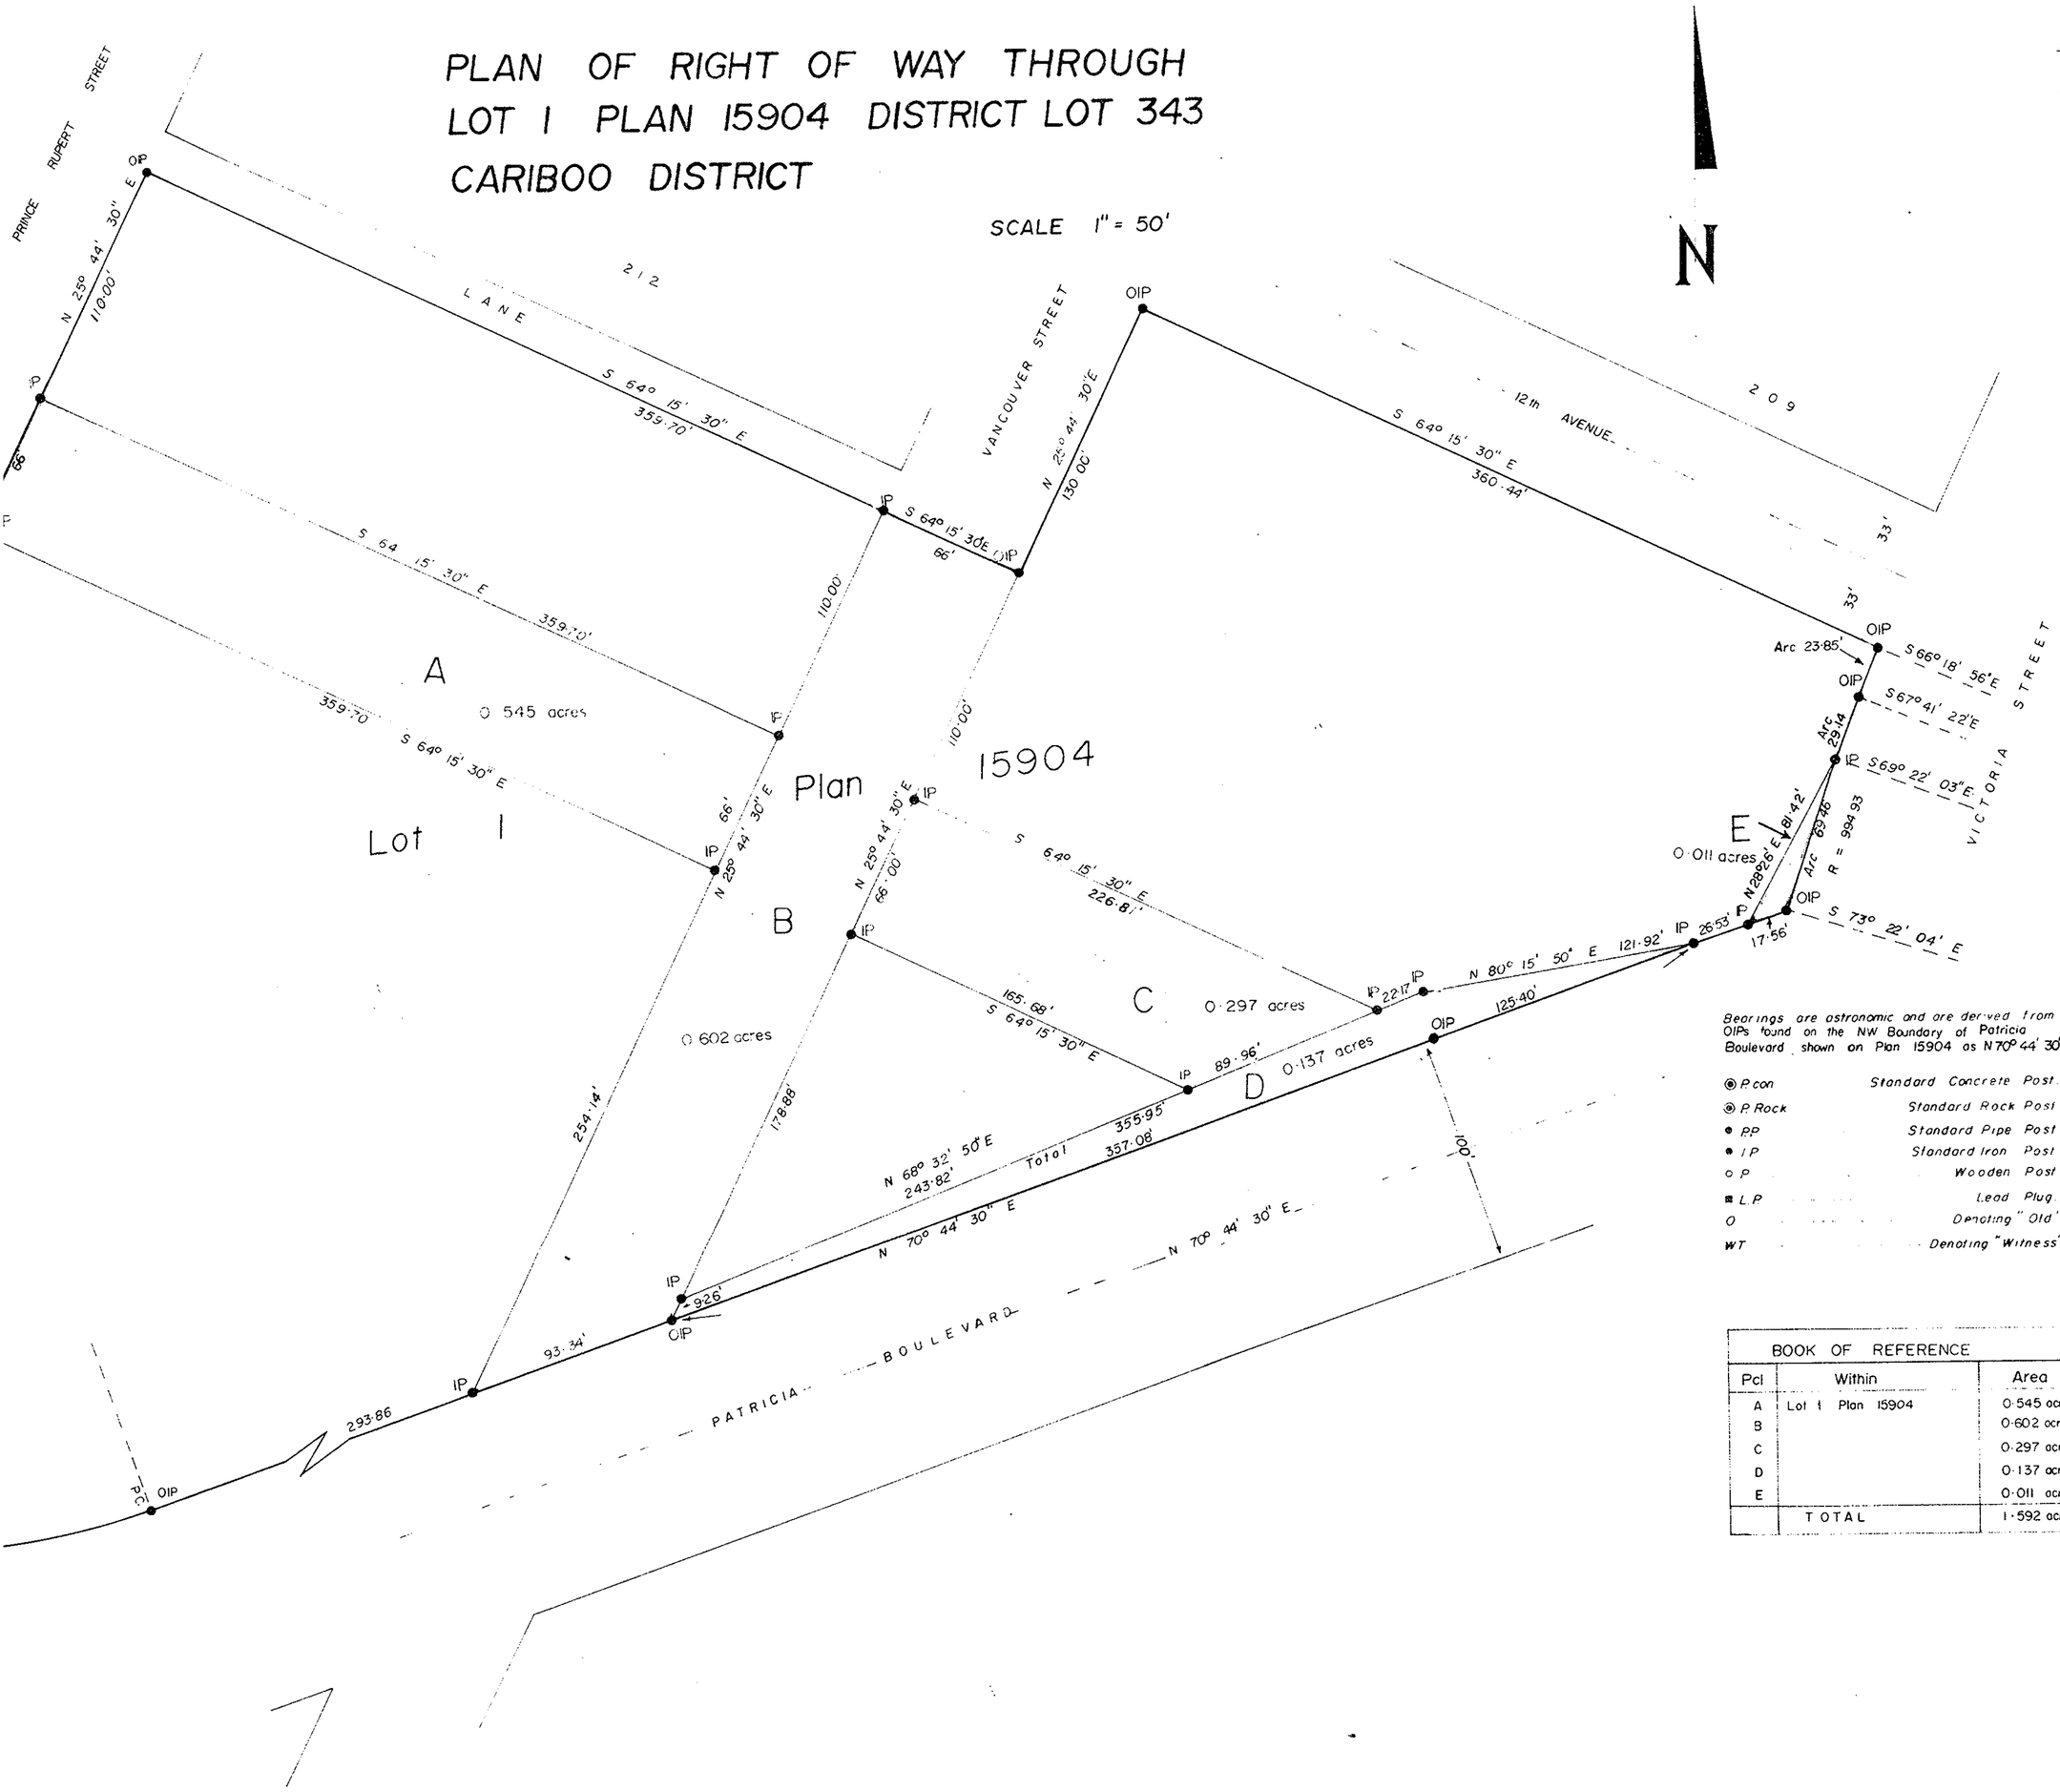

Bearings are astronomic and are derived from OIPs found on the NW Boundary of Patricia Boulevard shown on Plan 15904 as N70° 44' 30" E

◉ P.con	Standard Concrete Post
◉ P.Rock	Standard Rock Post
● P.P	Standard Pipe Post
● I.P	Standard Iron Post
○ P	Wooden Post
■ L.P	Lead Plug
O	Denoting "Old"
WT	Denoting "Witness"

BOOK OF REFERENCE		
Pcl	Within	Area
A	Lot 1 Plan 15904	0·545 acres
B		0·602 acres
C		0·297 acres
D		0·137 acres
E		0·011 acres
	TOTAL	1·592 acres

I, R. J. Goble. of the City of Prince Geor
British Columbia Land Surveyor, make oath a
say that I was present at and did personal
superintend the survey represented by t
plan and that the survey and plan are corr

The said survey was completed on
the 18th day of March 19 66.

Sworn before me at PR. PRINCE GEORGE
this 23 day of MARCH 1966

A commissioner for taking affidavit
within British Columbia.

McWilliam — Whyte — Serle
B C Land Surveyor
Kamloops — Prince G

Checked	f	s	d	x	REF N