PLOTTED (MM) B - 19

SUPERCED TO A-108

B. 19
Sept. 28th 1914

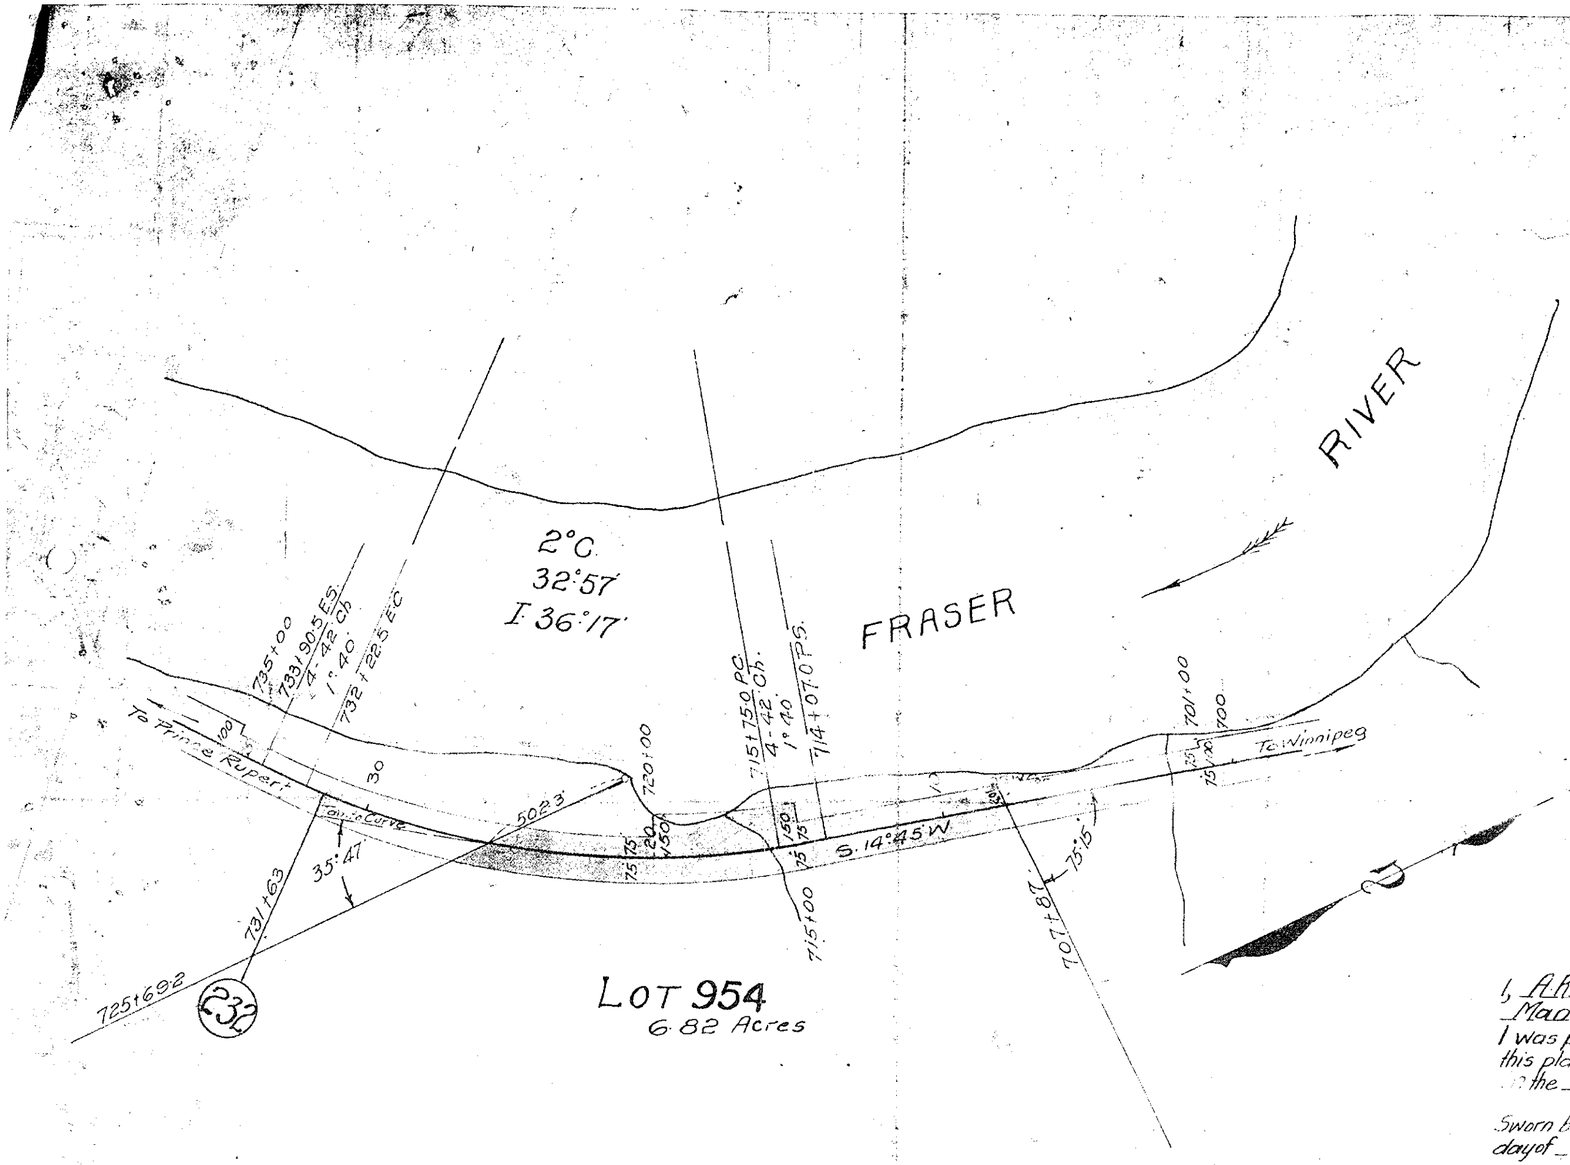

G. T. P. Ry. Co.
YELLOW-HEAD PASS WEST

RIGHT OF WAY ACROSS
LOT 954, CARIBOO DIST.
PROVINCE OF BRITISH COLUMBIA

Office of Chief Engineer Apr. 1 - 1914

Bearings Astronomical from G.T.P. Location Survey

I, A.R. Barrow, of the City of Winnipeg, in the Province of Manitoba, British Columbia Land Surveyor, make oath and say that I was present at and did personally superintend the survey represented by this plan, and that the survey and plan are correct. The survey was completed on the Month of Nov. 1912

Sworn before ... 3th day of Mar 1914

A. R. Barrow
British Columbia Land Surveyor.

J. W. Taylor
Edgar Child