PLOTTED (JJ)

PLAN NO CG 2209

Deposited in the Land Registry Office at Kamloops
this 18 day of May 1966

H. Kennedy
REGISTRAR

British Columbia Hydro and Power Authority

Plan of Right-of-Way Crossing Fraser River Between District Lots 485 & 1426 CARIBOO DISTRICT

Scale 1" = 100'

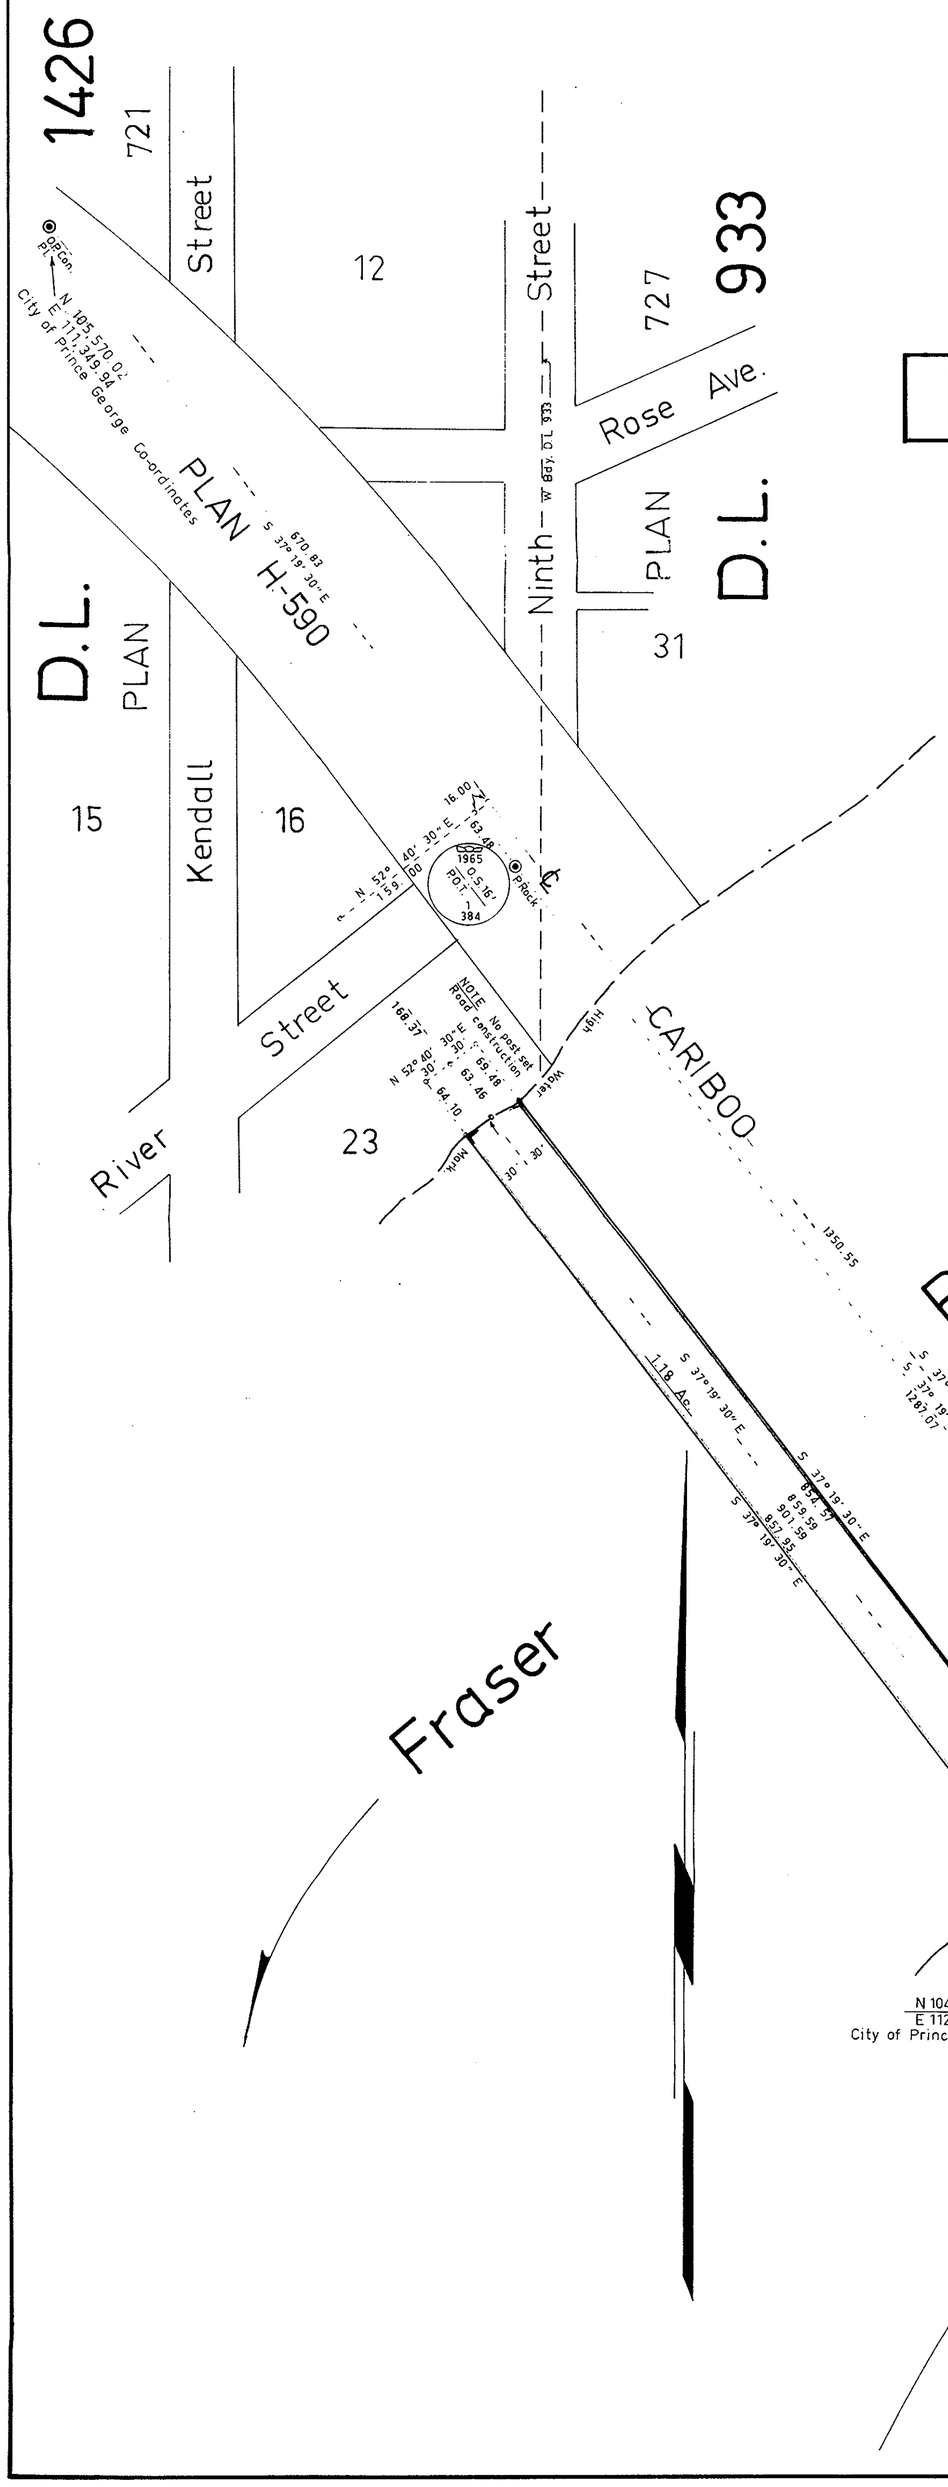

Legend

Bearings are astronomic and are derived from the City of Prince George Grid and tied to Trig. Sta's Cutbank Reservoir and Wait

S 37°19'30" E Prince George Grid (Plan bearings)
S 37°41'54" E Ref 123°00' W. Long. (Trig. bearings)
S 37°29'40" E Ref W Bdy D.L. 933 (Local bearings)

Old concrete monument found	shown	⊙ O.P.Con.
Rock post set in concrete	shown	⊙ P.Rock.
Iron post set in concrete	shown	⊙ I.P.Con.
Iron post set	shown	● I.P.

I HEREBY CERTIFY THAT THIS IS A TRUE COPY OF THE OFFICIAL PLAN ON DEPOSIT IN THE DEPARTMENT OF LANDS, FORESTS AND WATER RESOURCES AND NUMBERED PLAN 10, TUBE 787.

SURVEYOR-GENERAL, VICTORIA, B.C.
APR. 18 1966.

I, R. J. Goble of the City of Prince George British Columbia Land Surveyor, make oath and say that I was present at and did personally superintend the survey represented by this plan and that the survey and plan are correct.
The said survey was completed on the 29th day of November, 1965.

B.C.L.S.

Sworn before me at Prince George B.C.
this 30th day of December 1965.

A commissioner for taking affidavits.
within British Columbia

McWilliam Whyte Serle & Goble
British Columbia Land Surveyors
1595 5th Ave. Prince George B.C.

Checked	F.	S.	D.	X.	Ref. No. 65243-C

805-57-D28(14-5)