PLAN OF HIGHWAY RIGHT-OF-WAY THROUGH DISTRICT LOTS 753 & 2003, CARIBOO DISTRICT.

BEARINGS ARE ASTRONOMIC AND WERE DERIVED FROM A STELLAR OBSERVATION TAKEN ON THE WEST BOUNDARY OF LOT 2003.

SCALE: 1 IN. = 200 FT.

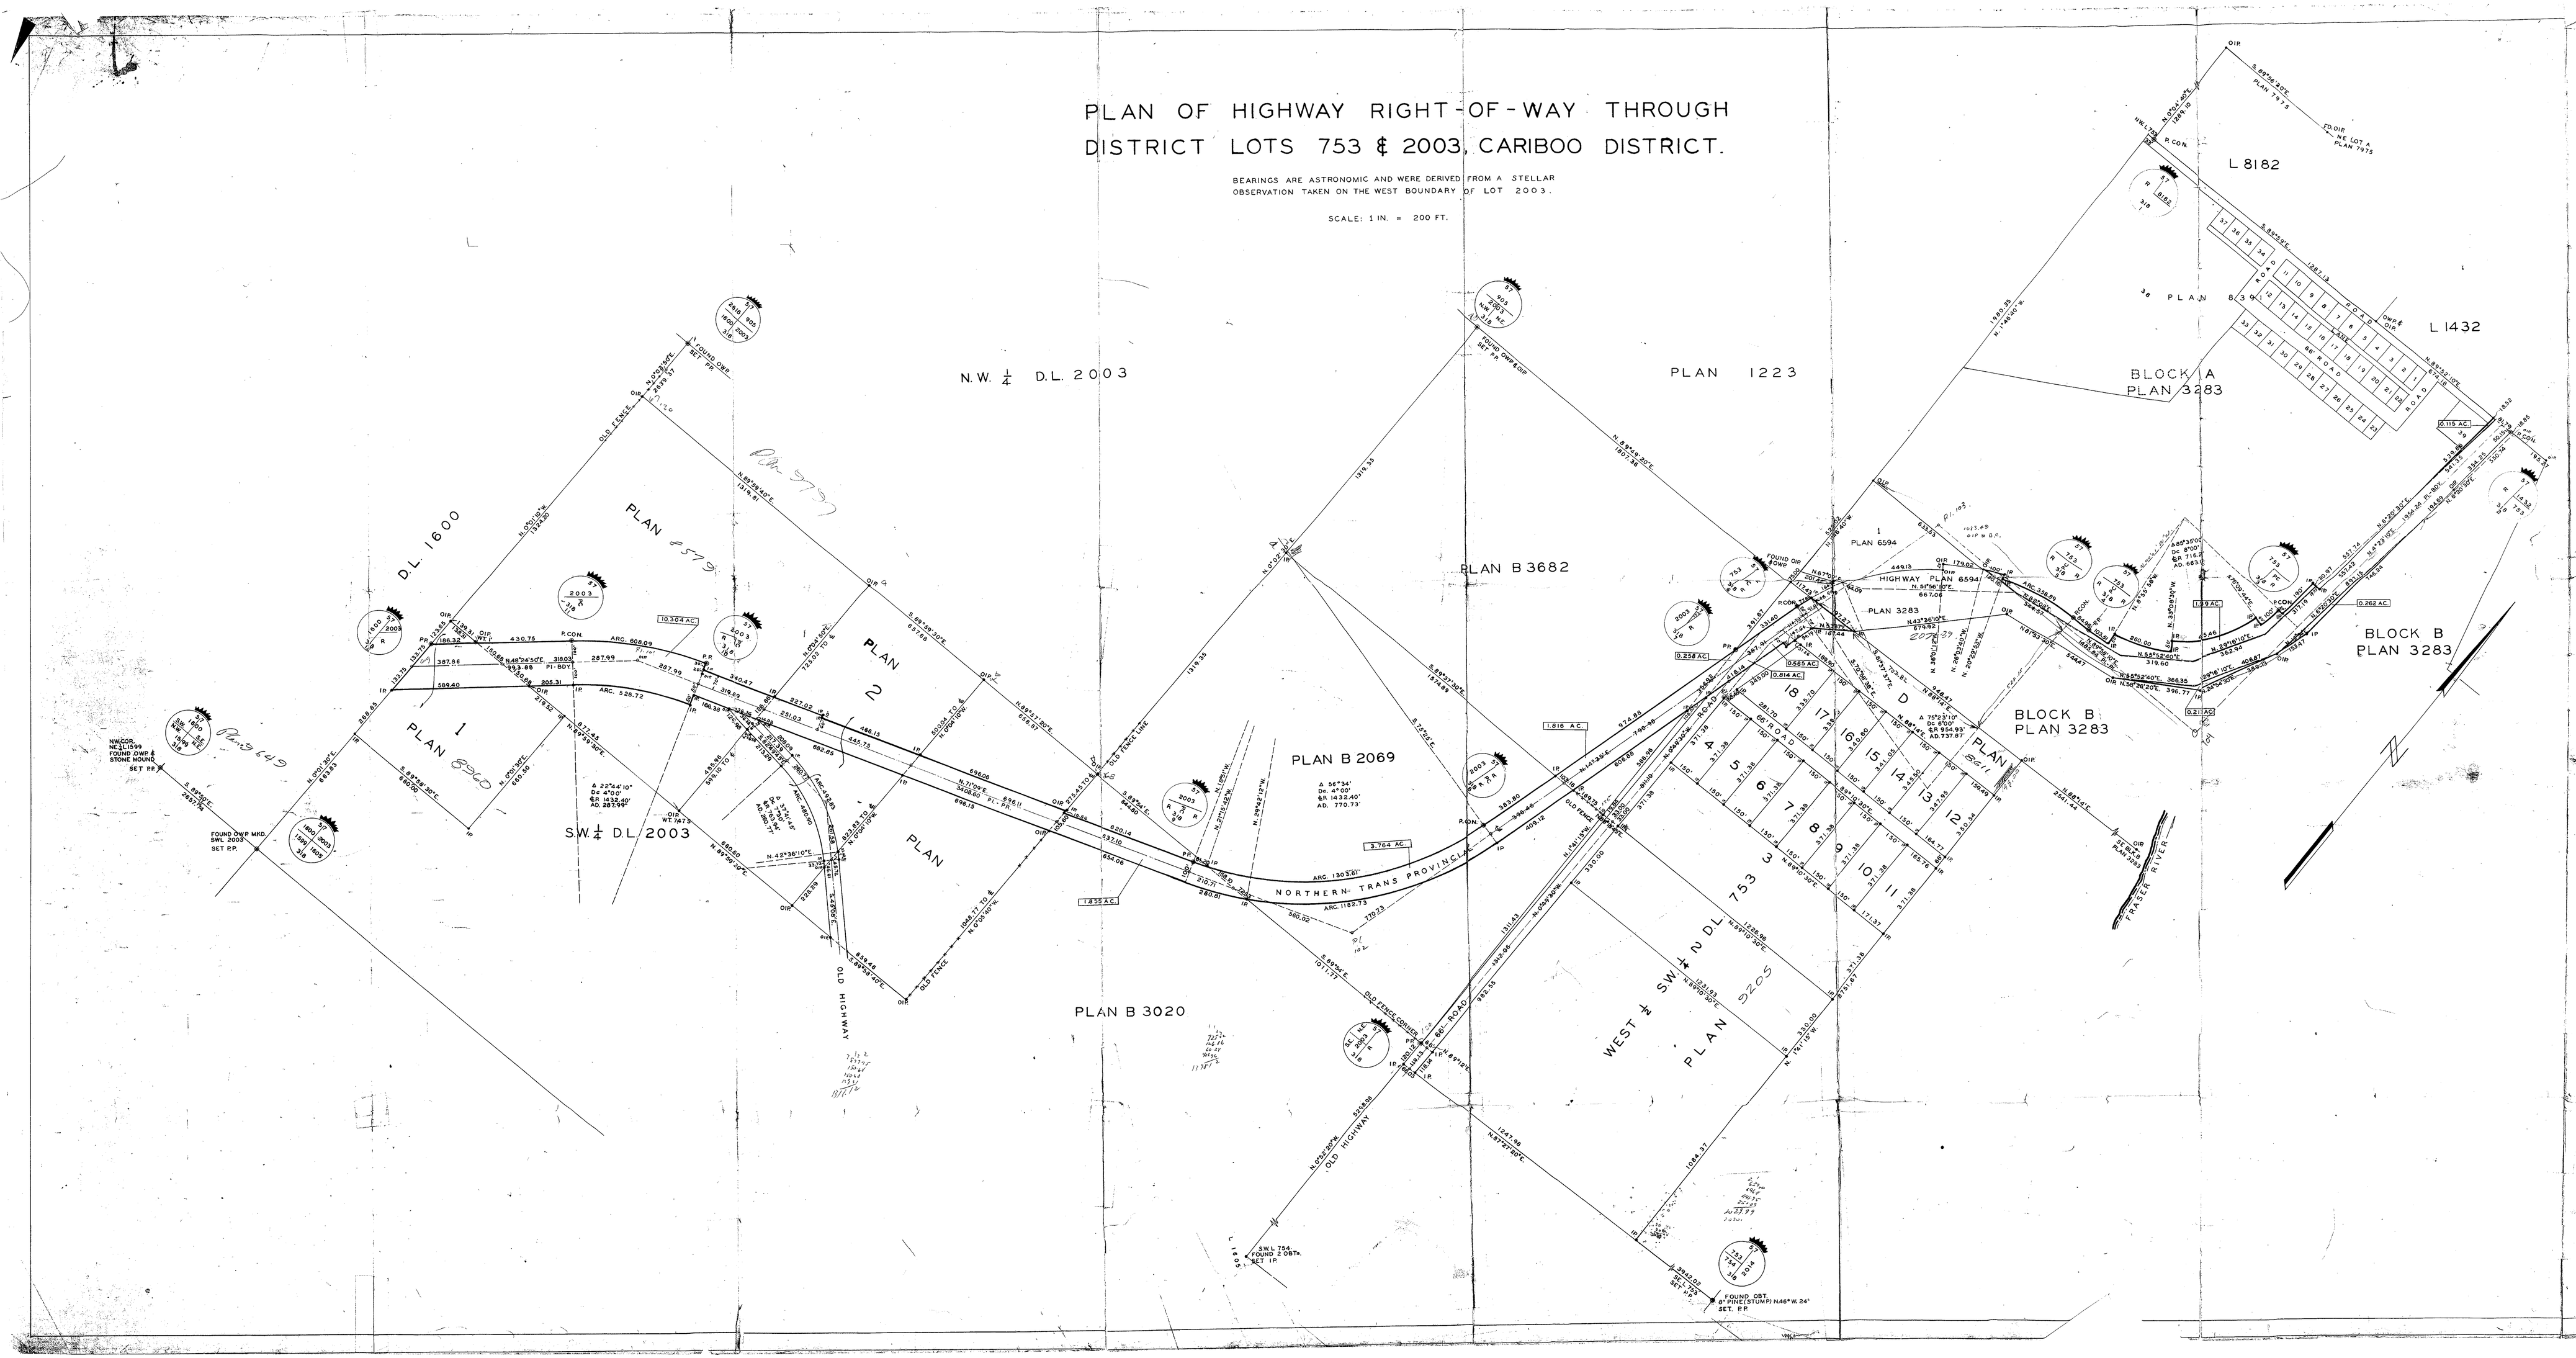

PLOTTED 11th OF Oct

PLAN No H-479

DEPOSITED IN THE LAND REGISTRY OFFICE, AT KAMLOOPS THIS 22nd DAY OF March 1958.

J.J. Bandl
REGISTRAR

LEGEND

OLD IRON POSTS FOUND SHOWN ..... •OIP
OLD WOODEN POSTS FOUND SHOWN ..... •OWP
NEW IRON POSTS SET SHOWN ..... •I.P.
STANDARD PIPE POSTS SET SHOWN ..... •P.P.
CONCRETE MONUMENTS SET SHOWN ..... •P.CONC.

MARKINGS ON STANDARD PIPE POSTS SHOWN THUS, INDICATING DISTRICT LOT NO'S.

BOOK OF REFERENCE

PARCEL AFFECTED	AREA "A"	AREA "B"	TOTAL
BLOCK A, PLAN 3283	0.115 AC.		
" "	0.262 AC.		2.179 AC.
" "	0.213 AC.		
" "	1.589 AC.		
W½ SW¼ L 753	0.258 AC.		
" " "	0.965 AC.		1.636 AC.
" " "	-	0.814 AC.	
PLAN B 3682	1.818 AC.		1.818 AC.
PLAN B 2069	3.764 AC.		3.764 AC.
PLAN B 3020	1.855 AC.		1.855 AC.
SW¼ DL 2003	10.304 AC.		10.304 AC.
AREA "A" = "AREA TO BE ACQUIRED EXCLUSIVE OF OLD R/W."			
AREA "B" = "AREA OF OLD UNSURVEYED R/W WITHIN THE NEW."			
TOTAL = TOTAL AREA TO BE ACQUIRED.			

I D.G. WHYTE OF THE CITY OF KAMLOOPS, BRITISH COLUMBIA LAND SURVEYOR MAKE OATH AND SAY THAT I WAS PRESENT AT AND DID PERSONALLY SUPERINTEND THE SURVEY REPRESENTED BY THIS PLAN, AND THAT THE PLAN AND SURVEY ARE CORRECT. THE SAID SURVEY WAS COMPLETED ON THE 18th DAY OF OCTOBER 1957.

D.G. Whyte
B.C.L.S.

SWORN BEFORE ME AT THE CITY OF KAMLOOPS, THIS 13th DAY OF November 1957.

A COMMISSIONER FOR TAKING AFFIDAVITS WITHIN BRITISH COLUMBIA.

APPROVED UNDER THE LAND REGISTRY ACT ON THE 13 DAY OF February 1958

A.L. Bowering
APPROVING OFFICER DEPT. OF HIGHWAYS, VICTORIA

REF. No 57059