PLOTTED OK.

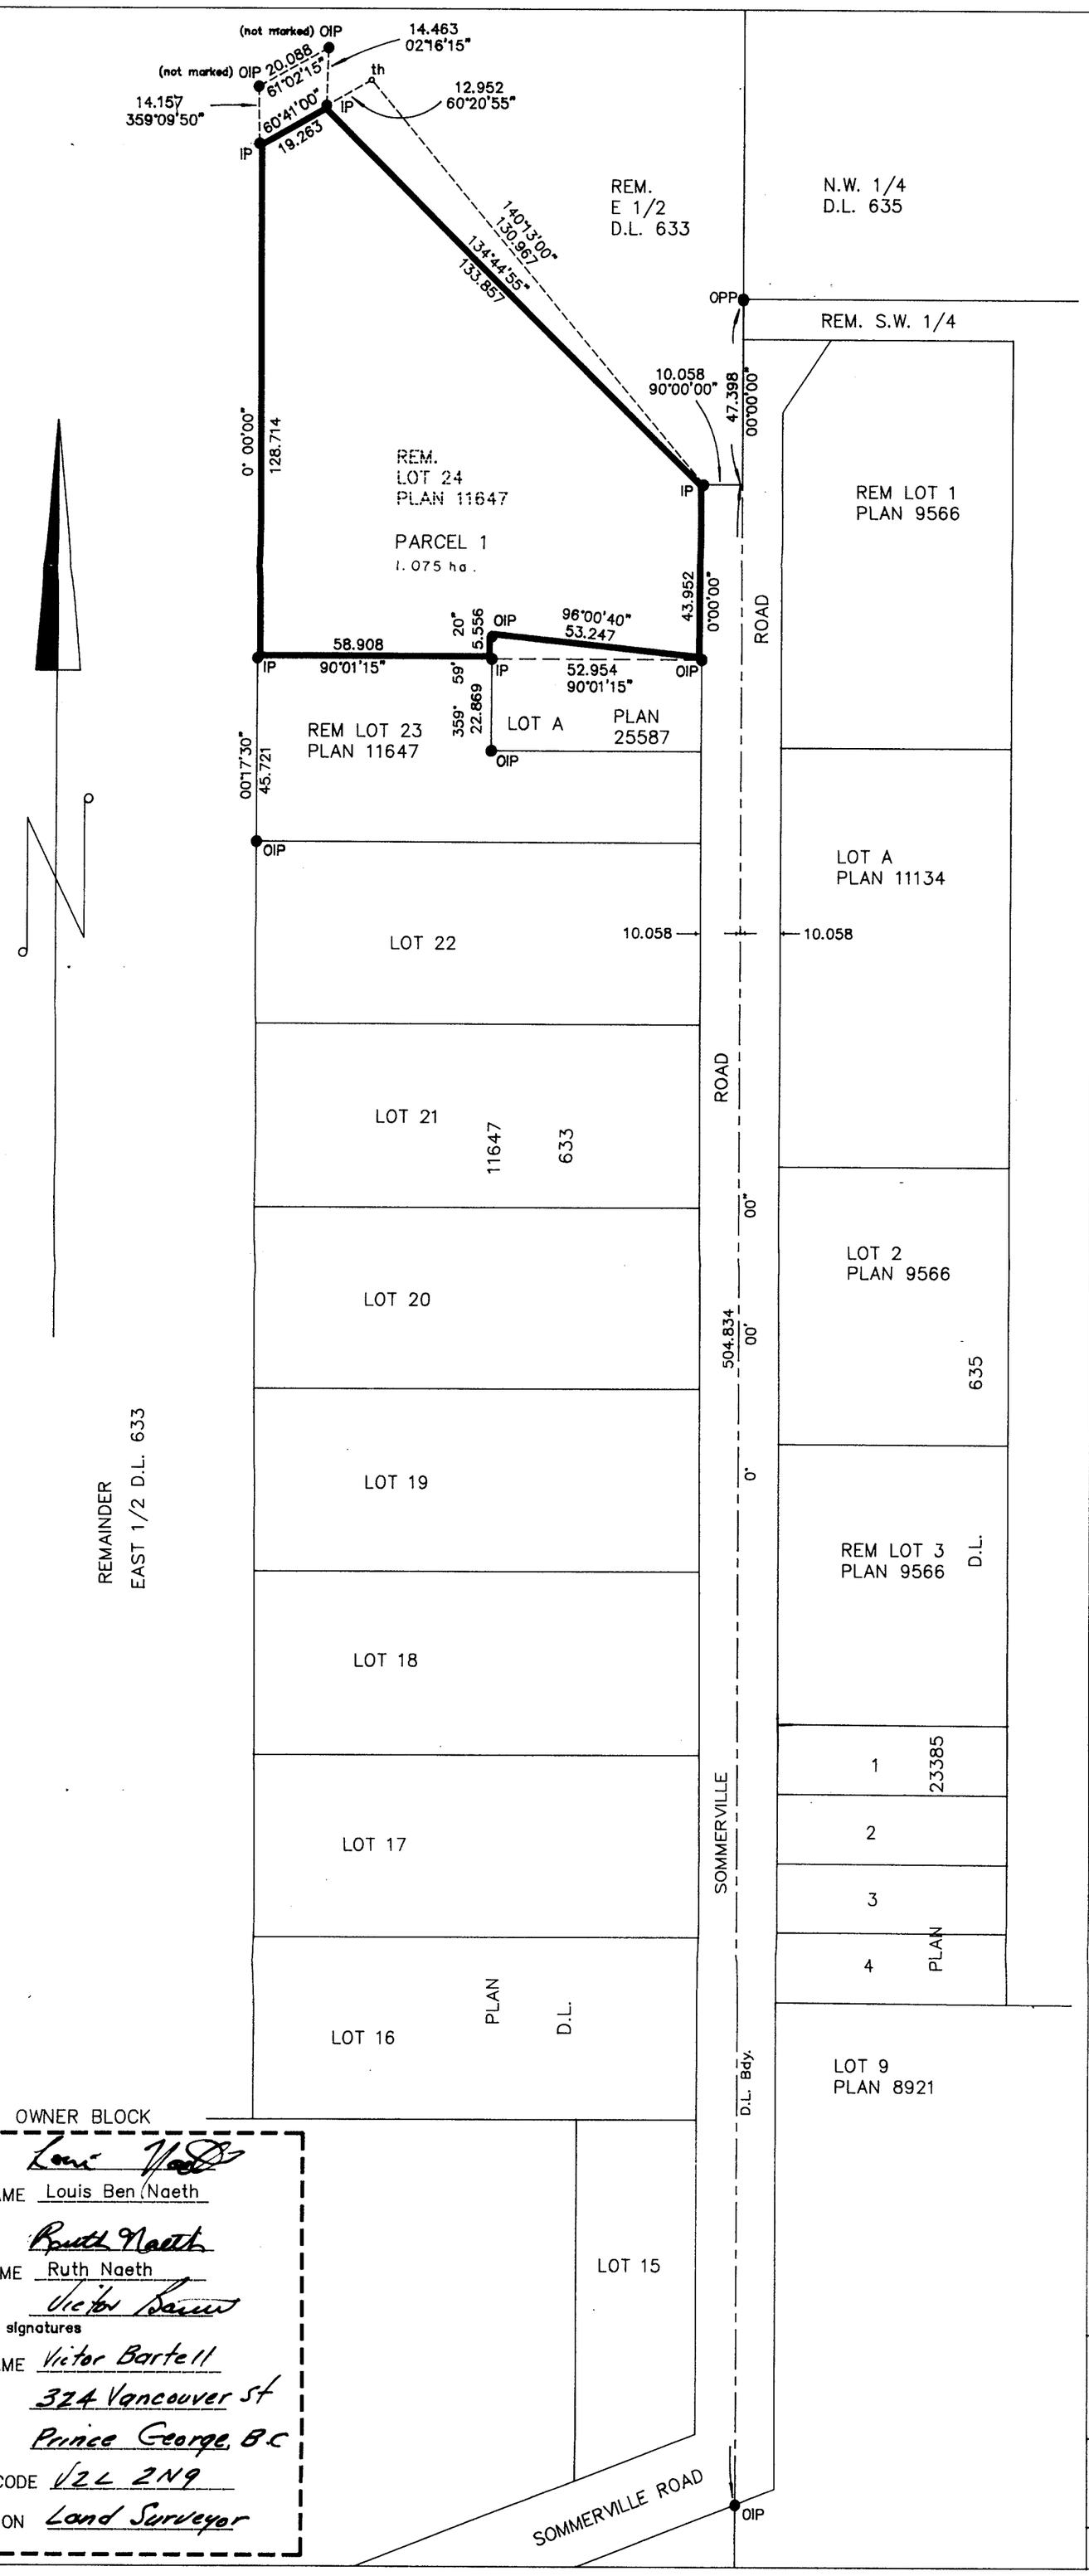

PLAN **PGP35302**

Deposited in the Land Title office
at Prince George, B.C.
this 22 day of April 1991

W.G.G.
Registrar

REFERENCE PLAN
(pursuant to section 100(1)
of the Land Title Act)
of REMAINDER OF LOT 24
of PLAN 11647
DISTRICT LOT 633
CARIBOO DISTRICT

B.C.G.S. 93G .097

SCALE 1 : 1250

I, Victor Bartell, a British Columbia Land Surveyor of Prince George in British Columbia, certify that I was present at and personally superintended the survey represented by this plan and that the survey and plan are correct. The survey was completed on the 9th. day of April 1991.

Victor Bartell
Victor Bartell, B.C.L.S.

10 0 10 20 30 40 50 metres.

Distances in metres and decimals thereof.

LEGEND:

Bearings are astronomic, derived from centre line of Road shown as 0°00'00" on Plans 9566, 11647 & 25587.

- OPP ----- denotes B.C.L.S. standard pipe post found.
- OIP ----- denotes B.C.L.S. iron post found.
- IP ----- denotes B.C.L.S, iron post set.

Centre line of Road (check measured) shown thus ——— – ———

Traverse hubs and traverse lines shown thus th o———o th

OWNER BLOCK

OWNER Louis Naeth
PRINT NAME Louis Ben Naeth

OWNER Ruth Naeth
PRINT NAME Ruth Naeth

WITNESS Victor Bartell
As to both signatures
PRINT NAME Victor Bartell
ADDRESS 324 Vancouver St
Prince George, B.C.
POSTAL CODE V2L 2N9
OCCUPATION Land Surveyor

This Plan lies within the
Fraser Fort George Regional District

McWilliam Whyte Goble & Associates
Prince George, Kamloops, Smithers, Williams Lake
B.C. LAND SURVEYORS Phone 562-1196

REFERENCE NO. 91172