PLAN OF SUBDIVISION OF
LOT 47, PLAN 10486
DISTRICT LOT 754
CARIBOO DISTRICT

0 20 40 60 80 100

SCALE = 1 : 1000 B.C.G.S. 93G.087
DISTANCES ARE SHOWN IN METRES.

THIS PLAN SHOWS GROUND-LEVEL MEASURED DISTANCES. PRIOR TO COMPUTATION OF U.T.M. COORDINATES, MULTIPLY BY COMBINED FACTOR 0.99950696.

GRID BEARINGS ARE DERIVED FROM OBSERVATIONS BETWEEN CONTROL MONUMENTS 86H1546, AND 86H1835 INTEGRATED SURVEY AREA NUMBER 39.

PGP38269
PLAN No. PGP _ _ _ _ _

DEPOSITED IN THE LAND TITLE OFFICE
AT PRINCE GEORGE, B.C., THIS 19
DAY OF Sept. 1994.

BB
REGISTRAR

LEGEND

- ● STANDARD IRON POST FOUND
- ○ STANDARD IRON POST PLACED
- ◬ CONTROL MONUMENT

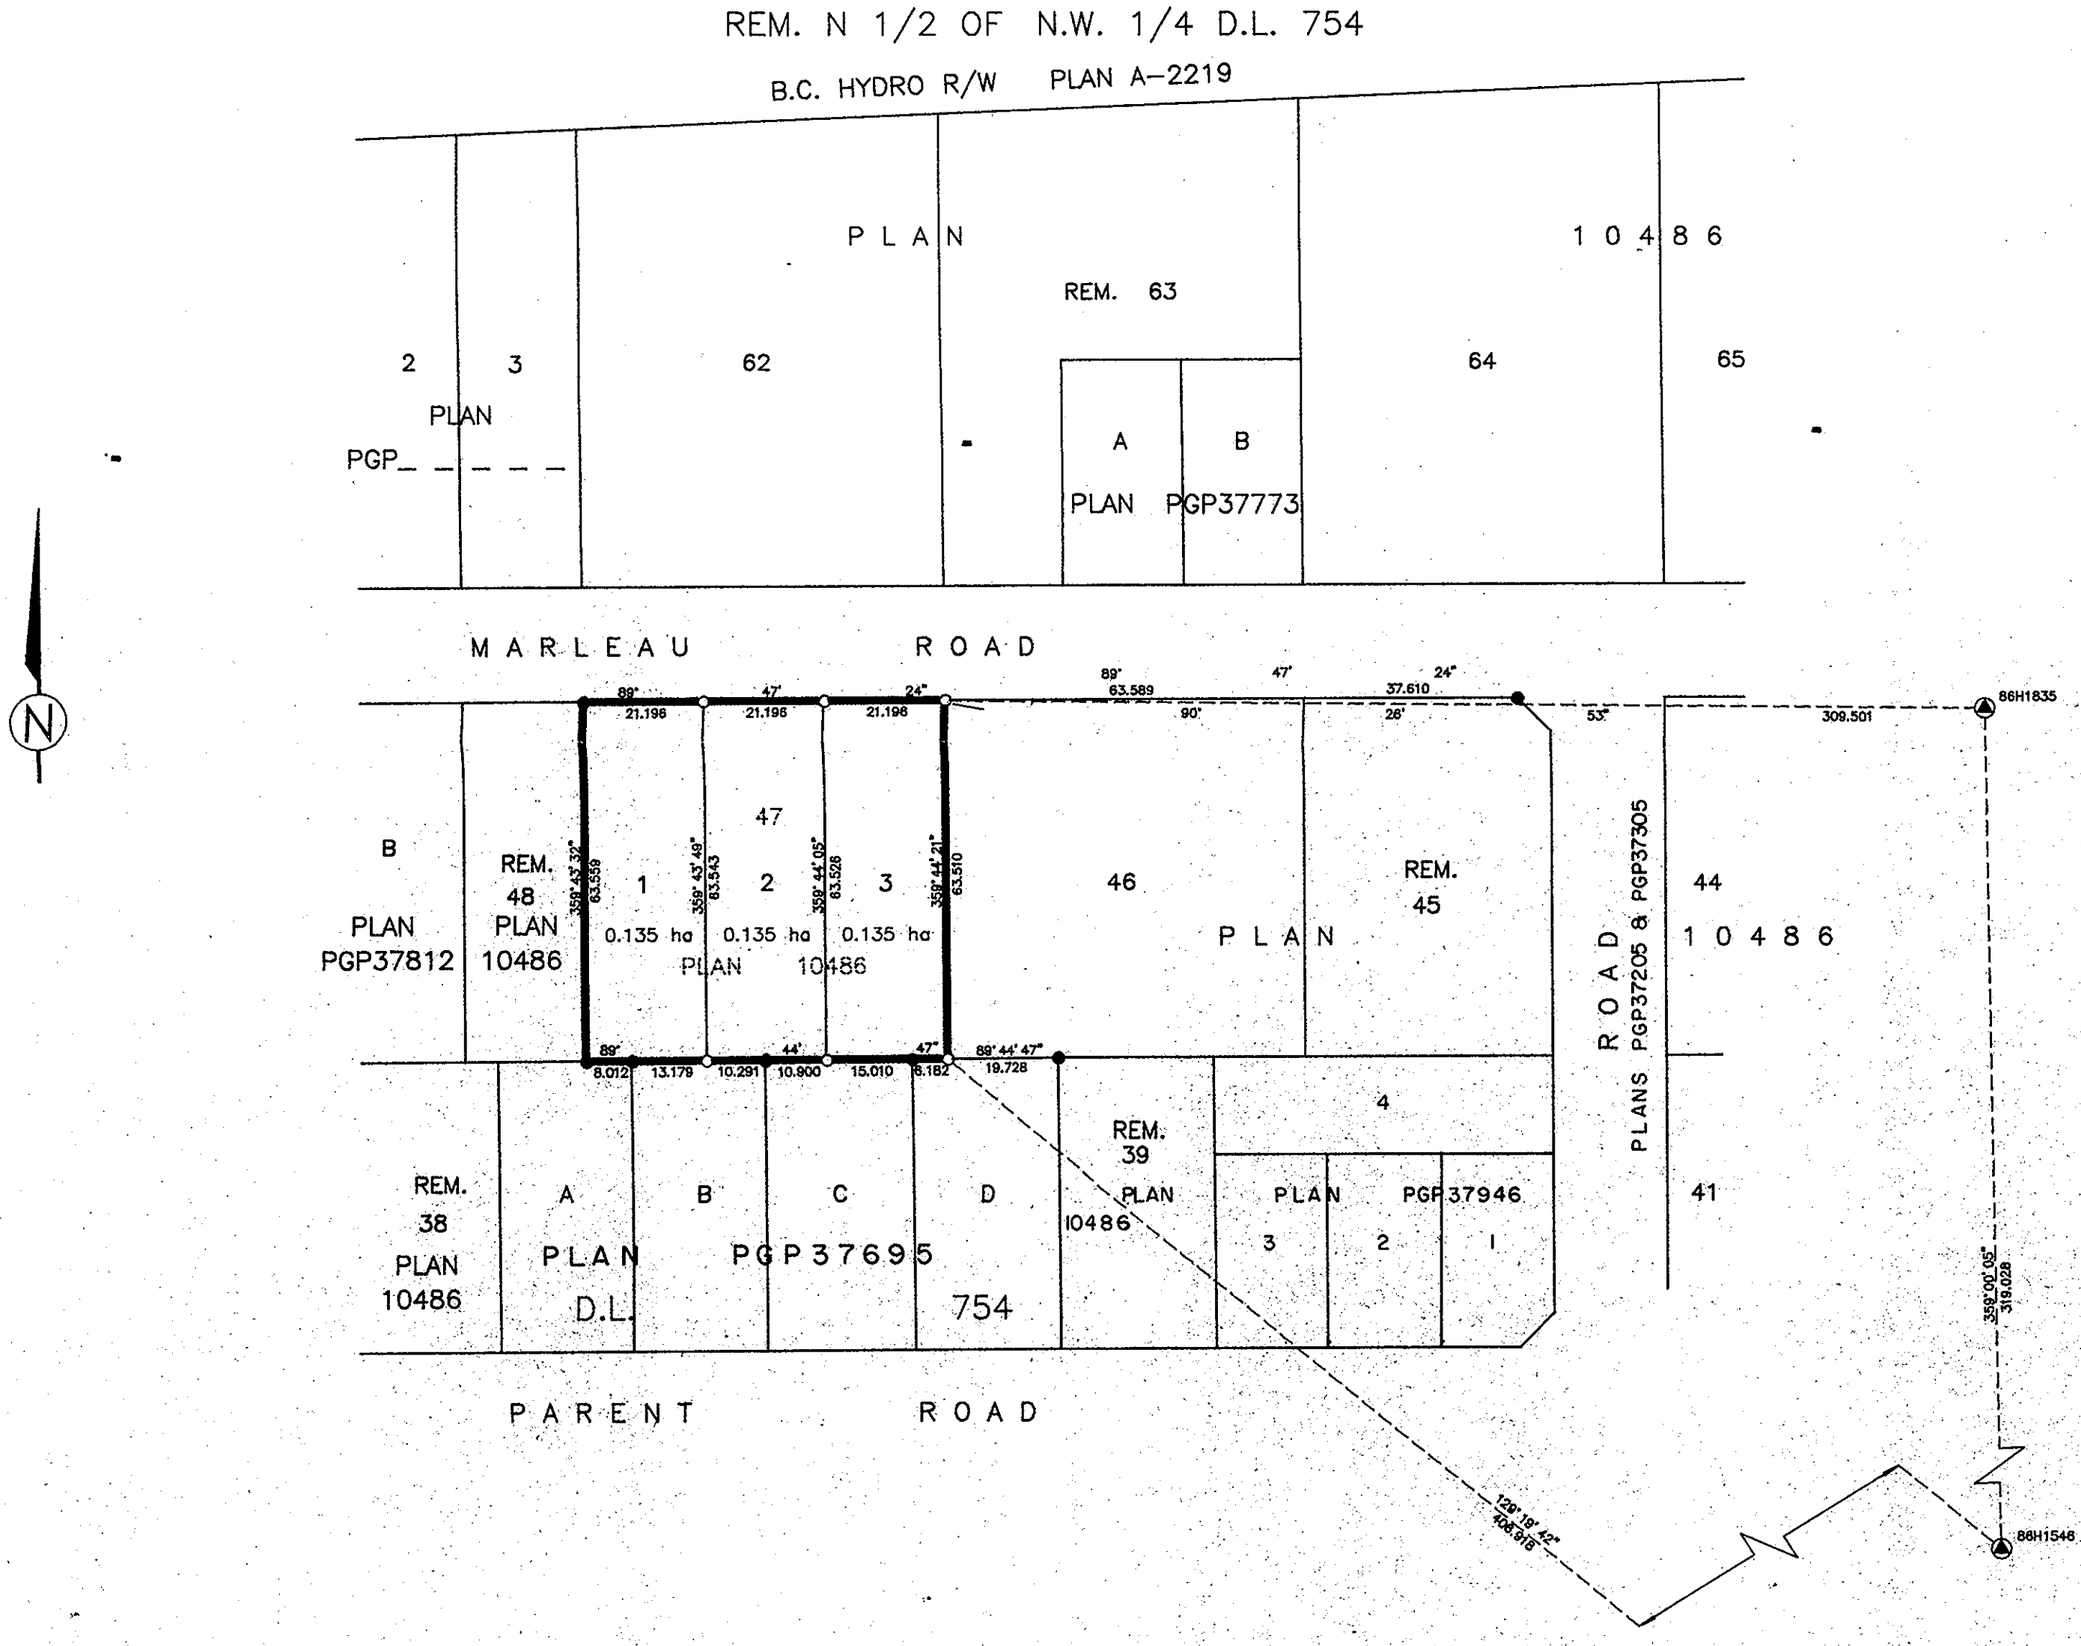

I, RONALD L. JOHNS, A BRITISH COLUMBIA LAND SURVEYOR, OF PRINCE GEORGE, IN BRITISH COLUMBIA, CERTIFY THAT I WAS PRESENT AT AND PERSONALLY SUPERINTENDED THE SURVEY REPRESENTED BY THIS PLAN AND THAT THE SURVEY AND PLAN ARE CORRECT. THE SURVEY WAS COMPLETED ON THE 1ST DAY OF SEPTEMBER, 1994.

R.L. JOHNS, B.C.L.S.

Carol Haugland
OWNER : MARGARET CAROL HAUGLAND

WITNESS

R.E. SHIER
PRINT NAME

240 VICTORIA STREET
ADDRESS

PRINCE GEORGE, B.C.

LAND SURVEYING TECHNOLOGIST
OCCUPATION

APPROVED UNDER THE LAND TITLE ACT
THIS 19 DAY OF September, 19 94

APPROVING OFFICER, CITY OF PRINCE GEORGE.

THIS PLAN LIES WITHIN THE FRASER-FORT GEORGE REGIONAL DISTRICT.

R. L. JOHNS LAND SURVEYING LTD.
LEGAL AND ENGINEERING SURVEYS
240 VICTORIA STREET
PRINCE GEORGE, B. C. V2L 2J4
PHONE: (604)562-5759
FAX: (604)562-5703

94-222-S S1-10