NJ

# PLAN NO. PGP 38334

Deposited in the Land Title Office at Prince George this 13 day of Oct. 1994

BB
REGISTRAR

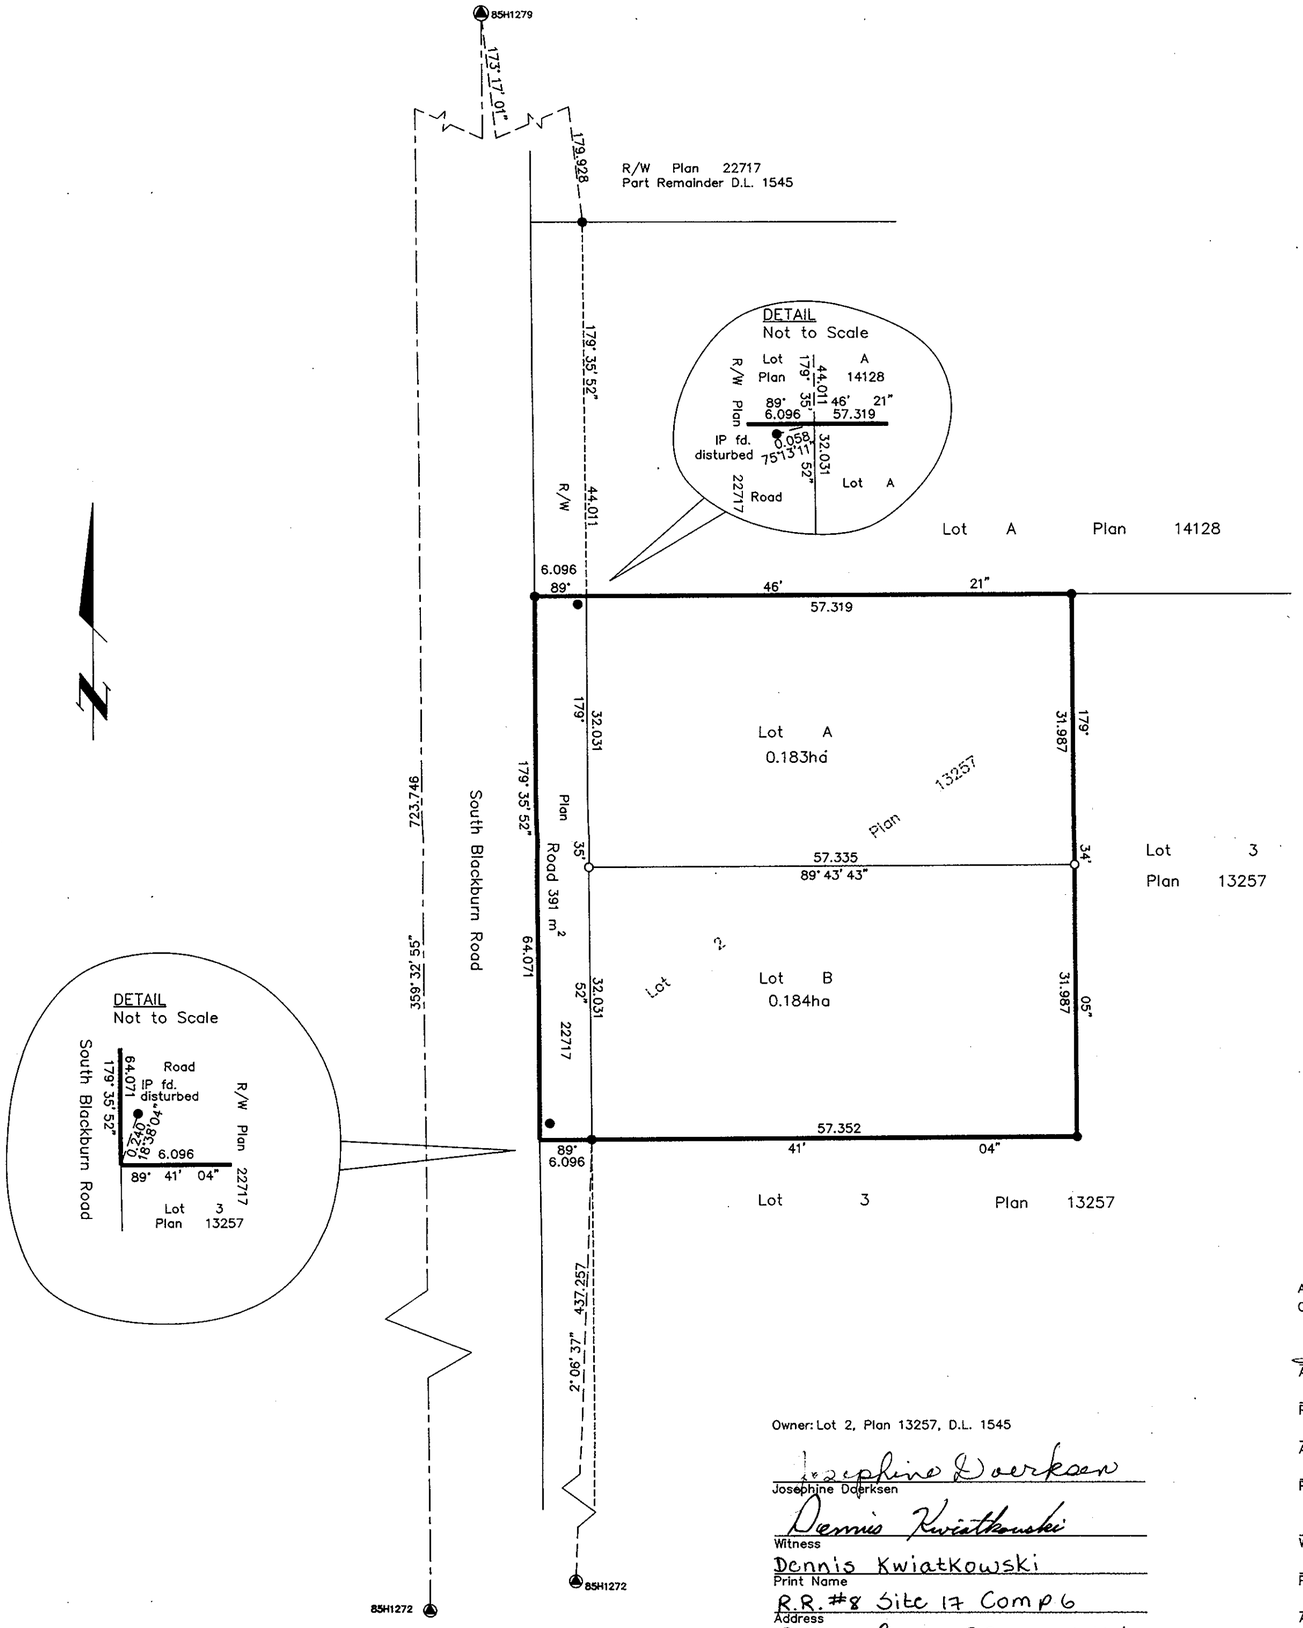


# PLAN OF SUBDIVISION OF LOT 2, PLAN 13257, DISTRICT LOT 1545, CARIBOO DISTRICT.

B.C.S.G. 93G.087

Scale: 1 : 500 (Distances are in metres)

5 0 20 40

Grid bearings are derived from observations between control monuments 85H1279 and 85H1272, integrated survey area number 39, City of Prince George, B.C.

Note: This plan shows ground level measured distances. Prior to computation of U.T.M. co-ordinates multiply by the combined factor 0.99950063

LEGEND
- ● Standard Iron Post Found
- ○ Standard Iron Post Placed
- ▲ Control Monument

I, Gordon Kilbride, a British Columbia Land Surveyor of Prince George in British Columbia, certify that I was present at and personally superintended the survey represented by this plan and that the survey and plan are correct. The survey was completed on the 24 day of June, 1994.

Gordon Kilbride
Gordon Kilbride, B.C.L.S.

Owner: Lot 2, Plan 13257, D.L. 1545

Josephine Doerksen
Josephine Doerksen
Witness
Dennis Kwiatkowski
Dennis Kwiatkowski
Print Name
R.R. #8 Site 17 Comp 6
Address
Prince George BC V2N 4M6
Postal Code
Carpenter/contractor
Occupation

Approved as to Road Dedication, R/W Plan 22717
Owner: City of Prince George

A/Mayor
Authorized Signatory
Cliff Dezell
Print Name
J.A. Forrest
Authorized Signatory
J.A. FORREST, City Clerk
Print Name
Judy Dix
Witness to both
JUDY DIX
Print Name
City Hall
Address
Prince George, B.C. V2L 3V9
Postal Code
Secretary
Occupation

Approved under the Land Title Act this 19th day of September, 1994.

Approving Officer
City of Prince George

This plan lies within the Fraser-Fort George Regional District.

*KILBRIDE LAND SURVEYING LTD.*
*British Columbia Land Surveyors*
Prince George, B.C.
Ph: (604) 562-1196 Fax: 562-3656

| F.B.- UP15 | D.L.- 1545 | REF. NO.- 940474 |
|---|---|---|