PLAN OF SUBDIVISION OF
LOT A, PLAN PGP39134, AND
PARCEL A, PLAN PGP39251, AND PARCEL B
(CLOSED ROAD), PLAN PGP39251
DISTRICT LOTS 1599, 1600, 1605 & 2003
CARIBOO DISTRICT.

B.C.G.S. 93G.087

PLAN No. PGP 39361

DEPOSITED IN THE LAND TITLE OFFICE
AT PRINCE GEORGE, B.C., THIS 22
DAY OF Sept 1995

"B.B."
REGISTRAR

0 10 20 30 40 50 60 70 80 90 100

SCALE: 1 : 1000
DISTANCES ARE SHOWN IN METRES

THIS PLAN SHOWS GROUND-LEVEL MEASURED DISTANCES. PRIOR TO COMPUTATION OF U.T.M. COORDINATES, MULTIPLY BY COMBINED FACTOR 0.9995105393.

GRID BEARINGS ARE DERIVED FROM OBSERVATIONS BETWEEN CONTROL MONUMENTS 86H1720 AND 86H1722, INTEGRATED SURVEY AREA NUMBER 39.

LEGEND

- ● STANDARD IRON POST FOUND
- ○ STANDARD IRON POST PLACED
- ▲ CONTROL MONUMENT

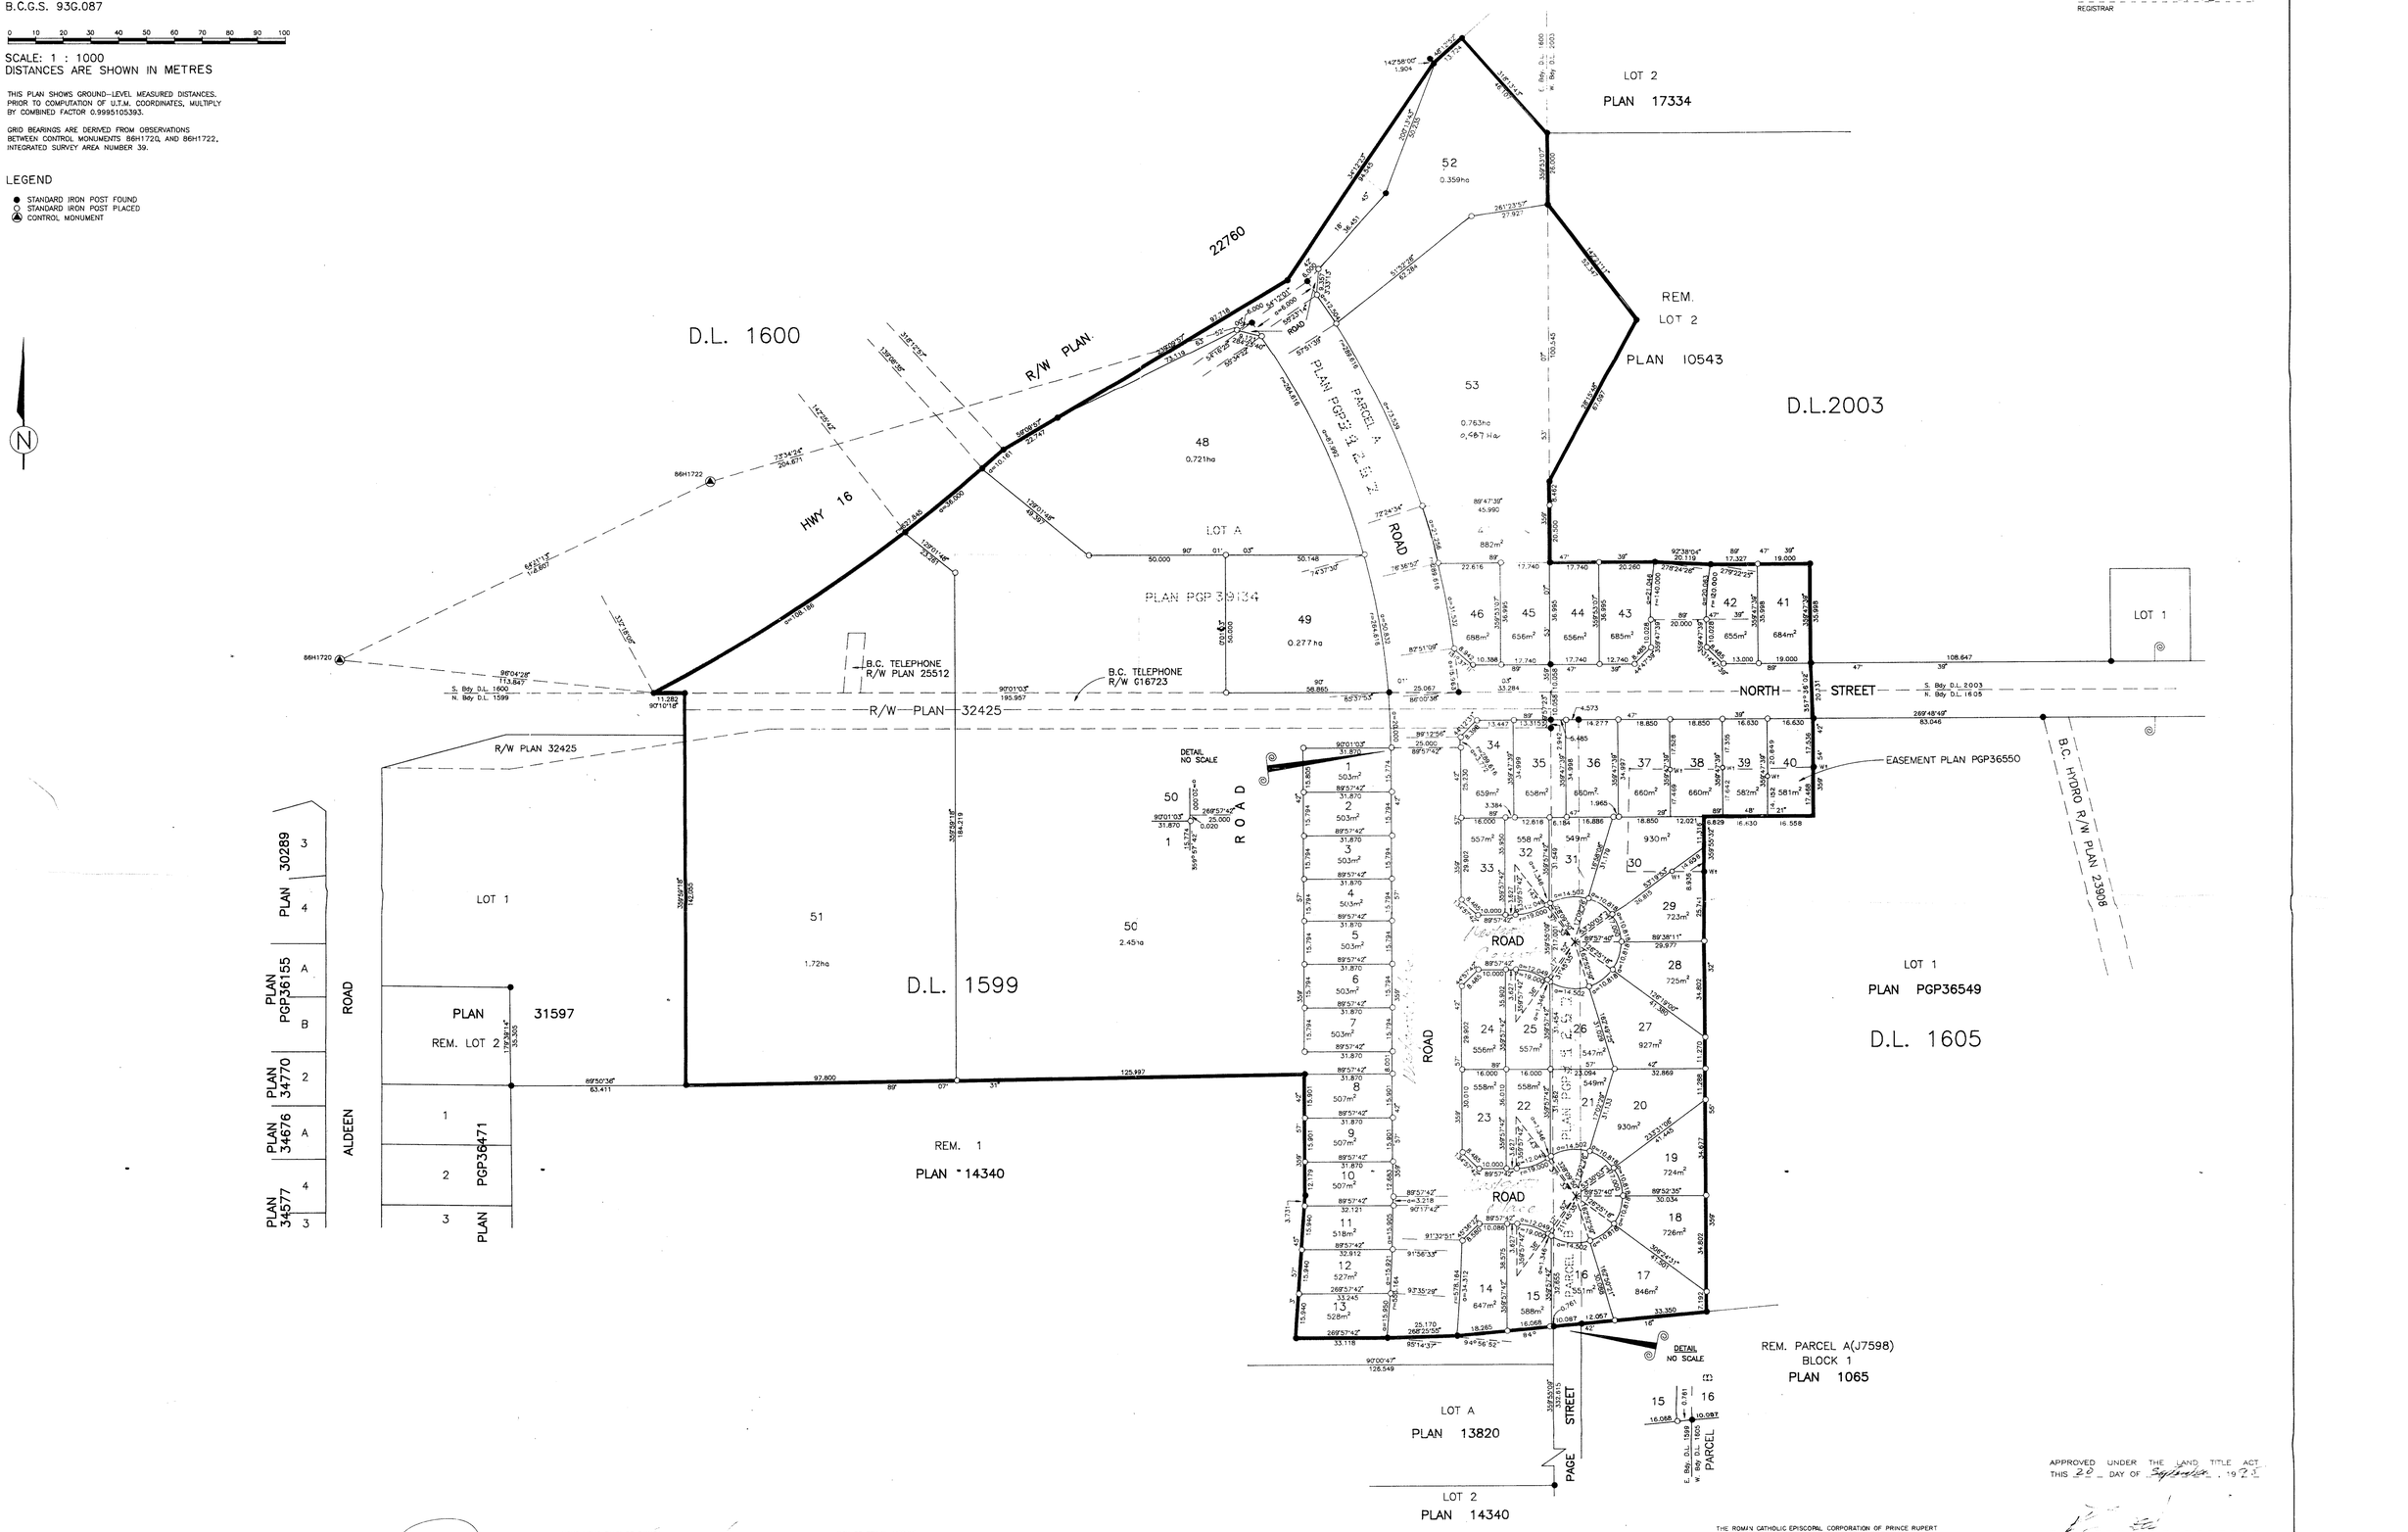

BELCO DEVELOPMENTS LTD.

AUTHORIZED SIGNATORY
PRINT NAME ERIC TRIGG

AUTHORIZED SIGNATORY
PRINT NAME

WITNESS (AS TO BOTH SIGNATURES)
PRINT NAME GRACE JOHNSON
ADDRESS 96 7929 - 120 St.
Delta B.C. V4C 6P6
OCCUPATION Legal Secretary

HONG KONG BANK OF CANADA

AUTHORIZED SIGNATORY
PRINT NAME KENNETH S. EWELL

AUTHORIZED SIGNATORY
PRINT NAME C.S. MORTEN

WITNESS (AS TO BOTH SIGNATURES)
PRINT NAME J. HARAS
ADDRESS 885 W. GEORGIA
VANCOUVER, B.C.
OCCUPATION BANKER

CITY OF PRINCE GEORGE

MAYOR
PRINT NAME J.E. BACKHOUSE

CLERK
PRINT NAME J.A. FORREST

WITNESS (AS TO BOTH SIGNATURES)
PRINT NAME JUDY DIX
ADDRESS City Hall
Prince George, B.C. V2L 3V9
OCCUPATION Secretary

B.C. TEL
BRITISH COLUMBIA TELEPHONE COMPANY

AUTHORIZED SIGNATORY
PRINT NAME Barry K. Wilkes

AUTHORIZED SIGNATORY
PRINT NAME Robert K. Mundie

WITNESS (AS TO SIGNATURE)
PRINT NAME Lisa G. Milkovich
ADDRESS 2104 FL 3777 Kingsway
Burnaby, BC
OCCUPATION Legal Staff Snrs Clerk

MARGARET AH

WITNESS
CONNIE PAIE
510 BURRARD ST
VANCOUVER BC
ADMINISTRATION

THE ROMAN CATHOLIC EPISCOPAL CORPORATION OF PRINCE RUPERT

AUTHORIZED SIGNATORY
PRINT NAME
AUTHORIZED SIGNATORY
PRINT NAME

WITNESS (AS TO BOTH SIGNATURES)
PRINT NAME
ADDRESS
OCCUPATION

I, RONALD L. JOHNS, A BRITISH COLUMBIA LAND SURVEYOR, OF PRINCE GEORGE, IN BRITISH COLUMBIA, CERTIFY THAT I WAS PRESENT AT AND PERSONALLY SUPERINTENDED THE SURVEY REPRESENTED BY THIS PLAN AND THAT THE SURVEY AND PLAN ARE CORRECT. THE SURVEY WAS COMPLETED ON THE 17th DAY OF AUGUST, 1995.

R.L. JOHNS, B.C.L.S.

APPROVED UNDER THE LAND TITLE ACT
THIS 20 DAY OF September, 1995

APPROVING OFFICER, MINISTRY OF TRANSPORTATION AND HIGHWAYS.

APPROVED UNDER THE LAND TITLE ACT
THIS 13th DAY OF September, 1995

APPROVING OFFICER, CITY OF PRINCE GEORGE.

THIS PLAN LIES WITHIN THE FRASER-FORT GEORGE REGIONAL DISTRICT.

R. L. JOHNS LAND SURVEYING LTD.
LEGAL AND ENGINEERING SURVEYS
240 VICTORIA STREET
PRINCE GEORGE, B. C. V2L 2J4
PHONE: (604)562-5759
FAX: (604)562-5703

94-324-1 94-13-25