PLAN NO. PGP 42660

Deposited in the Land Title Office at Prince George this 18 day of June 1998

REGISTRAR

PLAN OF SUBDIVISION OF PART OF THAT PART OF DISTRICT LOT 1531 AS SHOWN ON PLAN A449 AND PART OF THAT PART OF DISTRICT LOT 4200 AS SHOWN ON PLAN A98, CARIBOO DISTRICT.

B.C.G.S. 93G.096

Scale: 1 : 2500 (Distances are in metres)

50 0 50 150

Grid bearings are derived from observations between control monuments 86H1721 and 86H1763, integrated survey area number 39, City of Prince George, B.C.

Note: This plan shows ground level measured distances. Prior to computation of U.T.M. co-ordinates multiply by the combined factor 0.99950859

LEGEND

- ● Standard Iron Post Found
- ○ Standard Iron Post Placed
- ◉ Control Monument Found

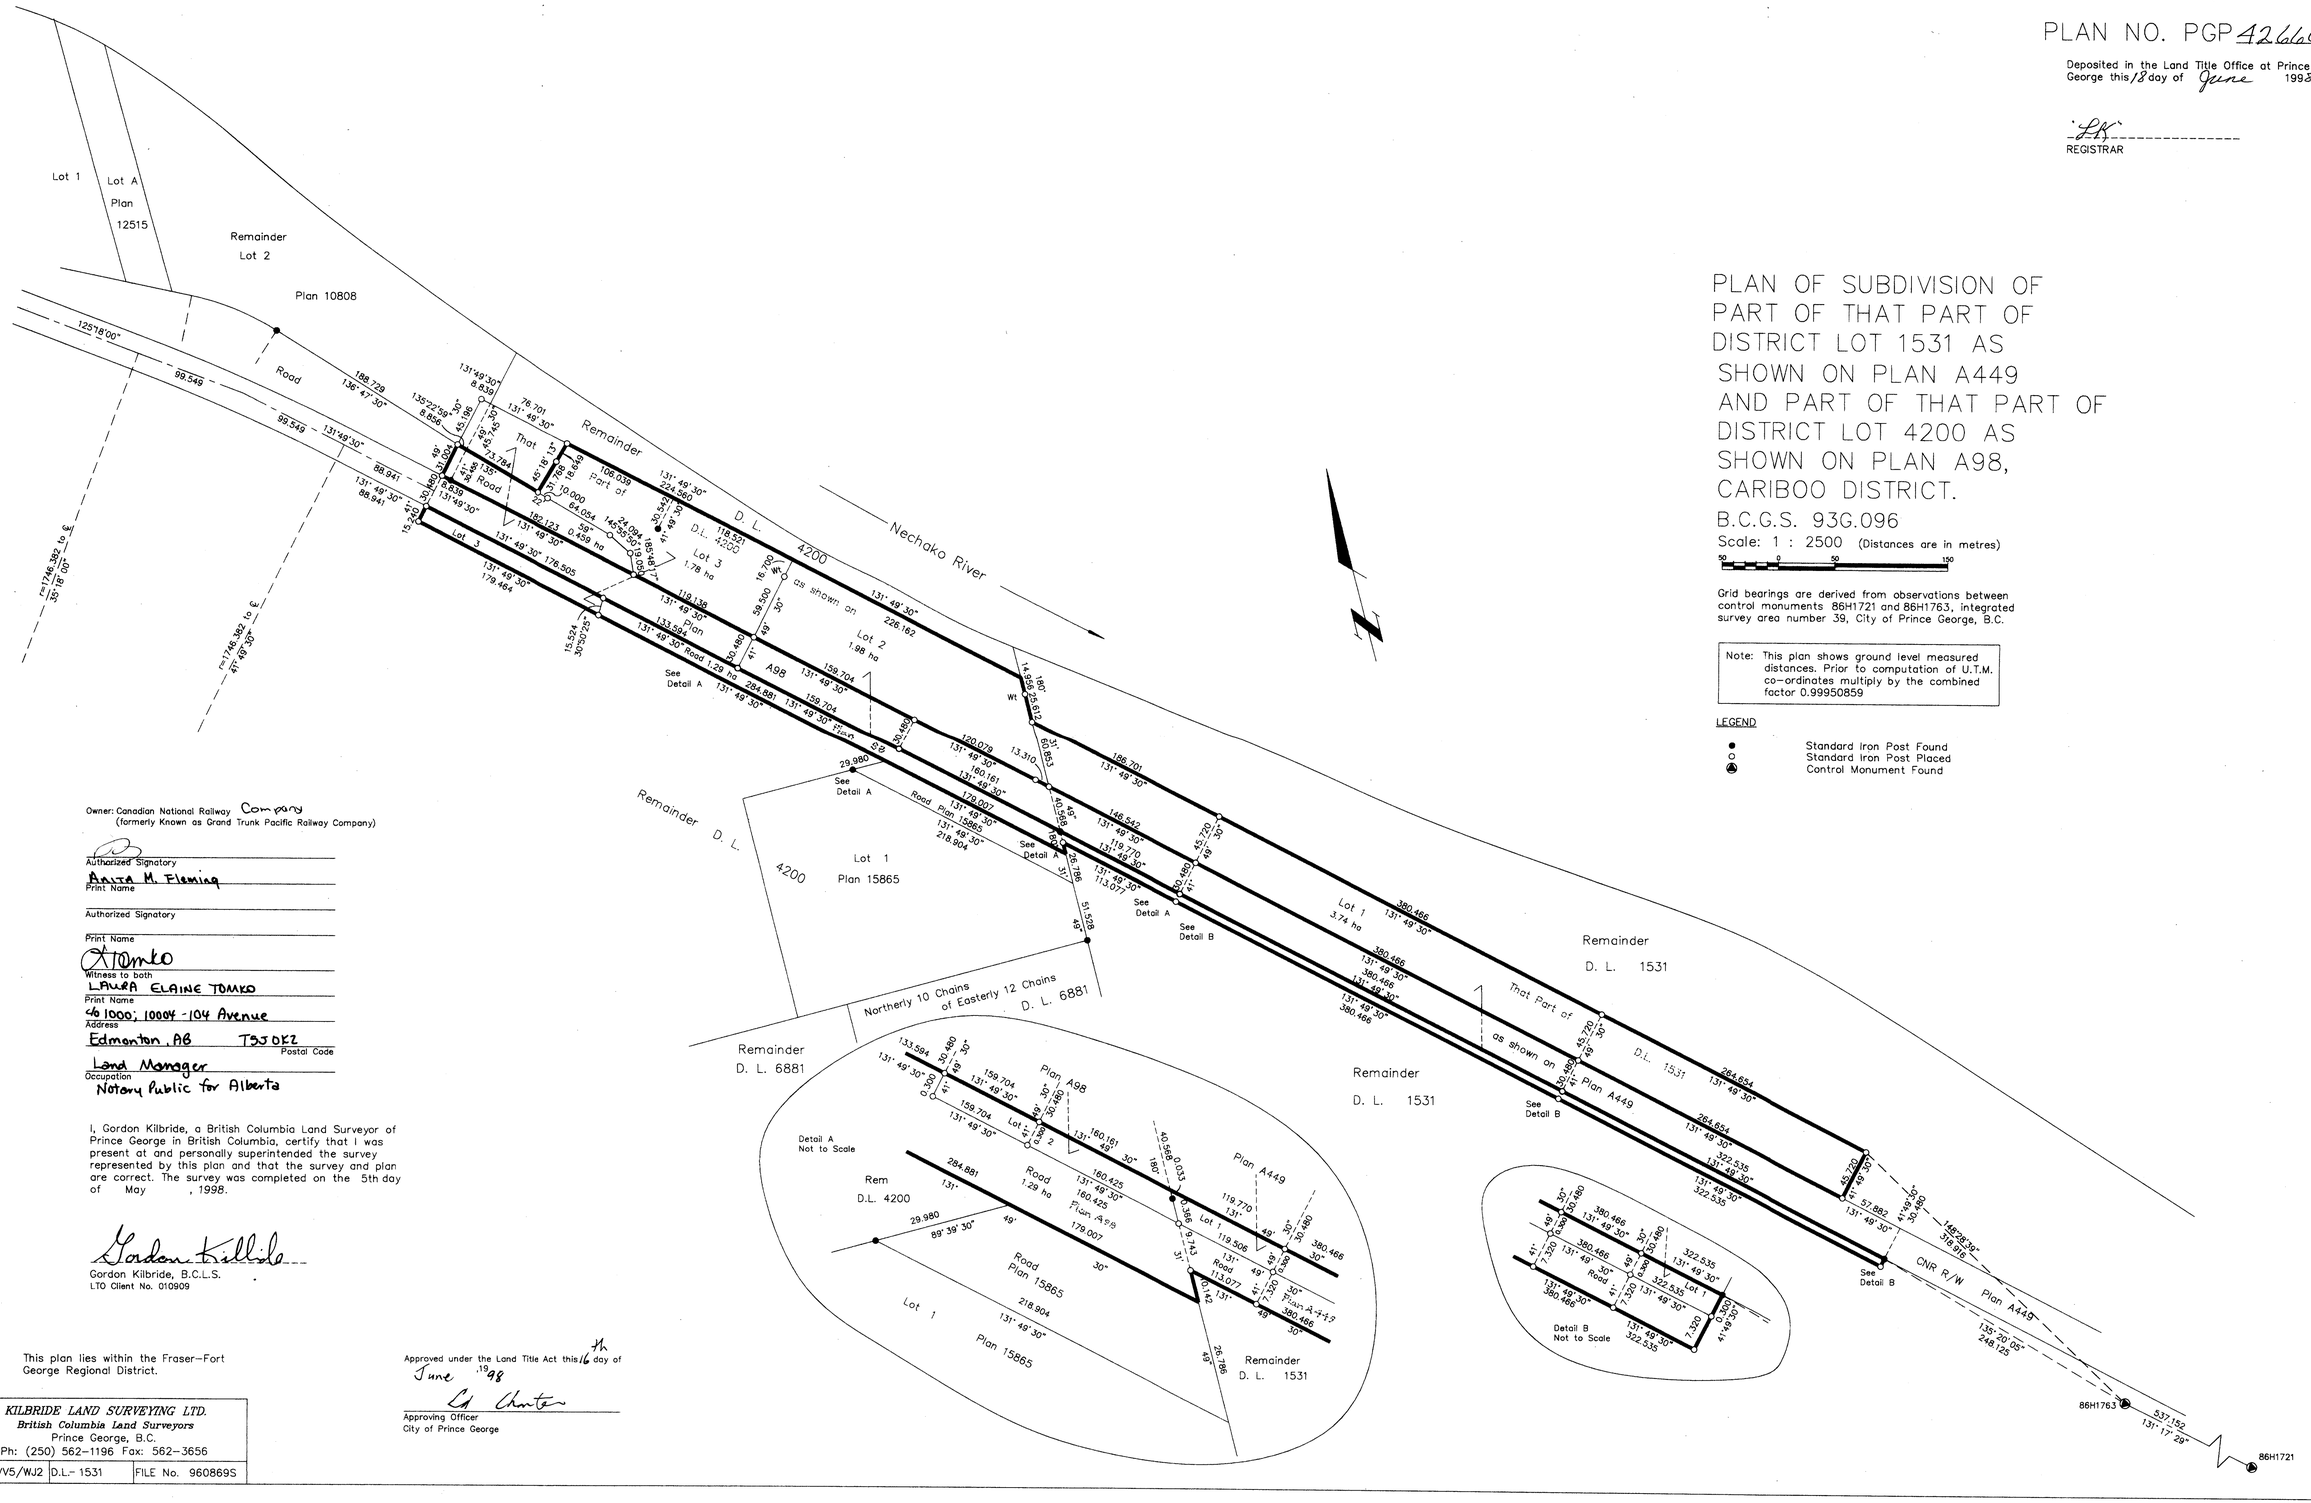

Owner: Canadian National Railway Company
(formerly Known as Grand Trunk Pacific Railway Company)

Authorized Signatory

Anita M. Fleming
Print Name

Authorized Signatory

Print Name

Witness to both

LAURA ELAINE TOMKO
Print Name

c/o 1000; 10004 - 104 Avenue
Address

Edmonton, AB T5J 0K2
Postal Code

Land Manager
Occupation

Notary Public for Alberta

I, Gordon Kilbride, a British Columbia Land Surveyor of Prince George in British Columbia, certify that I was present at and personally superintended the survey represented by this plan and that the survey and plan are correct. The survey was completed on the 5th day of May , 1998.

Gordon Kilbride

Gordon Kilbride, B.C.L.S.
LTO Client No. 010909

This plan lies within the Fraser-Fort George Regional District.

Approved under the Land Title Act this 16th day of June, 1998

Approving Officer
City of Prince George

KILBRIDE LAND SURVEYING LTD.
British Columbia Land Surveyors
Prince George, B.C.
Ph: (250) 562-1196 Fax: 562-3656

F.B.- VV5/WJ2 | D.L.- 1531 | FILE No. 960869S