16-12

PLAN PGP47900

Deposited in the Land Title Office
at Prince George B.C.
this 26 day of MARCH , 2002

Registrar

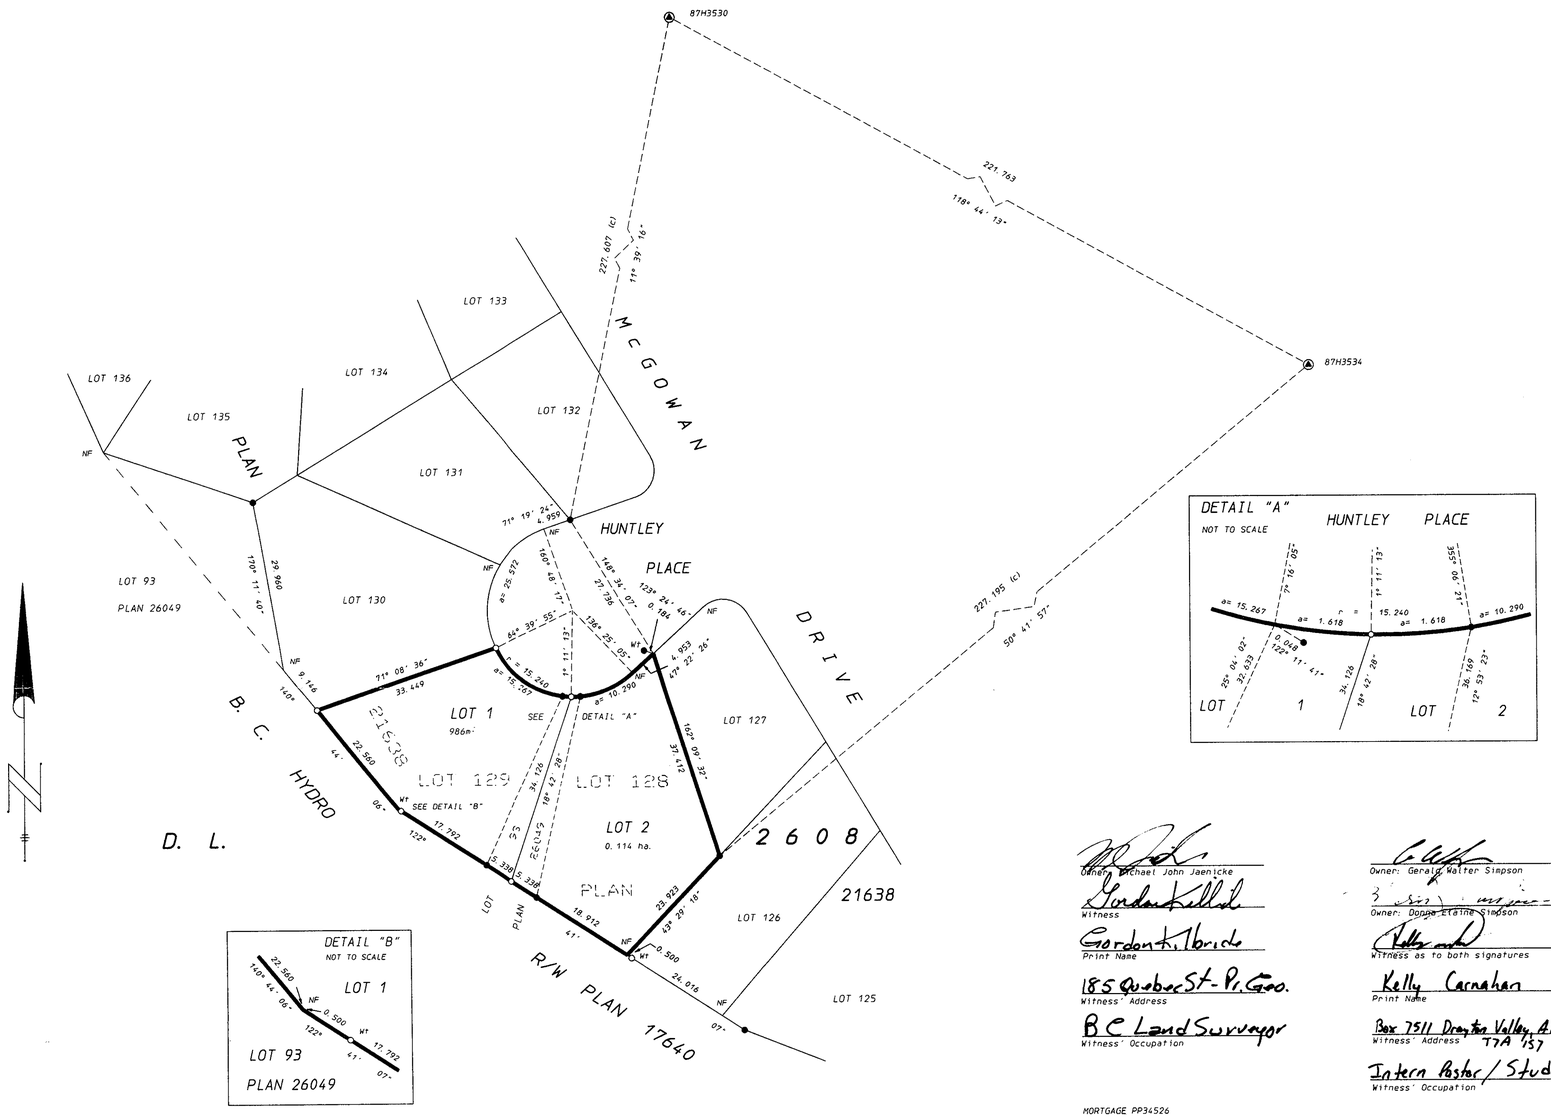

DETAIL "A"
NOT TO SCALE

DETAIL "B"
NOT TO SCALE

PLAN OF SUBDIVISION OF LOTS 128 AND 129, PLAN 21638, AND PART OF LOT 93, PLAN 26049, D. L. 2608, CARIBOO DISTRICT

B. C. G. S. 93G. 096

SCALE 1: 500

0 5 10 15 20 30 40 50

LEGEND

Grid bearings are derived from observation between control monuments 87H3530 and 87H3534. Integrated Survey Area Number 39, City of Prince George. NAD83 (CSRS)

This plan shows ground level measured distances. Prior to computation of U.T.M. coordinates multiply by combined factor 0.9995125

- ● Standard Iron Post Found
- ○ Standard Iron Post Set
- Ⓐ Integrated Survey Area Control Monument

All distances are in metres.

Owner: Michael John Jaenicke

Witness

Gordon Killick

Print Name

185 Quebec St - P. G. BC.

Witness' Address

BC Land Surveyor

Witness' Occupation

Owner: Gerald Walter Simpson

Owner: Donna Elaine Simpson

Witness as to both signatures

Kelly Carnahan

Print Name

Box 7511 Drayton Valley, AB T7A 1S7

Witness' Address

Intern Pastor / Student

Witness' Occupation

Approved under the Land Title Act
this 14th day of March , 2002.

Approving Officer - City of Prince George

Owner: The City of Prince George

Mayor Shirley Gratton

Authorized Signatory - Print Name

Don Schaffer

Authorized Signatory - Print Name

Judy Dix

Witness as to both signatures

JUDY DIX

Print Name

City Hall, Prince George, B.C

Witness' Address

Secretary

Witness' Occupation

MORTGAGE PP34526
PRINCE GEORGE SAVINGS CREDIT UNION

JOHN STEVENS

Authorized Signatory - Print Name

John Irving

Authorized Signatory - Print Name

Witness as to both signatures

Valerie Sebeler

Print Name

103 1600 15th ave Prince George

Witness' Address

Financial Services Officer

Witness' Occupation

MORTGAGE PF6168; PH45262
ROYAL BANK OF CANADA

Authorized Signatory

Sandy Storey

Print Name

Witness

Jason Plank

Print Name

#101 - 1947 3RD Avenue

Witness' Address

Banker

Witness' Occupation

This plan lies within the Fraser-Fort George Regional District.

I, Gary R. Lesieur, a British Columbia land surveyor, of the city of Prince George, in British Columbia, certify that I was present at and personally superintended the survey represented by this plan, and that the survey and plan are correct. The survey was completed on the 28th day of September, 2001

B. C. L. S.

R. E. GOOK & ASSOCIATES
B. C. & CANADA LANDS SURVEYORS
691 FRONT STREET
QUESNEL, B. C. V2J 2K9
PHONE: 992-2424
FAX: 992-3434

* 886 VANCOUVER STREET
PRINCE GEORGE, B. C. V2L 2P5
PHONE: 564-4242
FAX: 564-5343

FILE: 01-0390PG