1268-B

43238

PLAN OF POSTING OF LOTS 2, 17, 18, 20 TO 24 BLOCK 167, PLAN 1268, DISTRICT LOT 343 CARIBOO DISTRICT

SCALE: 1"=50'

Deposited in the Land Registry Office at Kamloops B C this ___ day of ___ 19__

Registrar

LEGEND

Bearings are astronomic and are derived from Plan 268

Old iron posts found, shown:	● OIP
Old lead plugs found, shown:	⊕ OLP
Iron posts set, shown:	● IP
Lead plugs set, shown:	⊕ LP

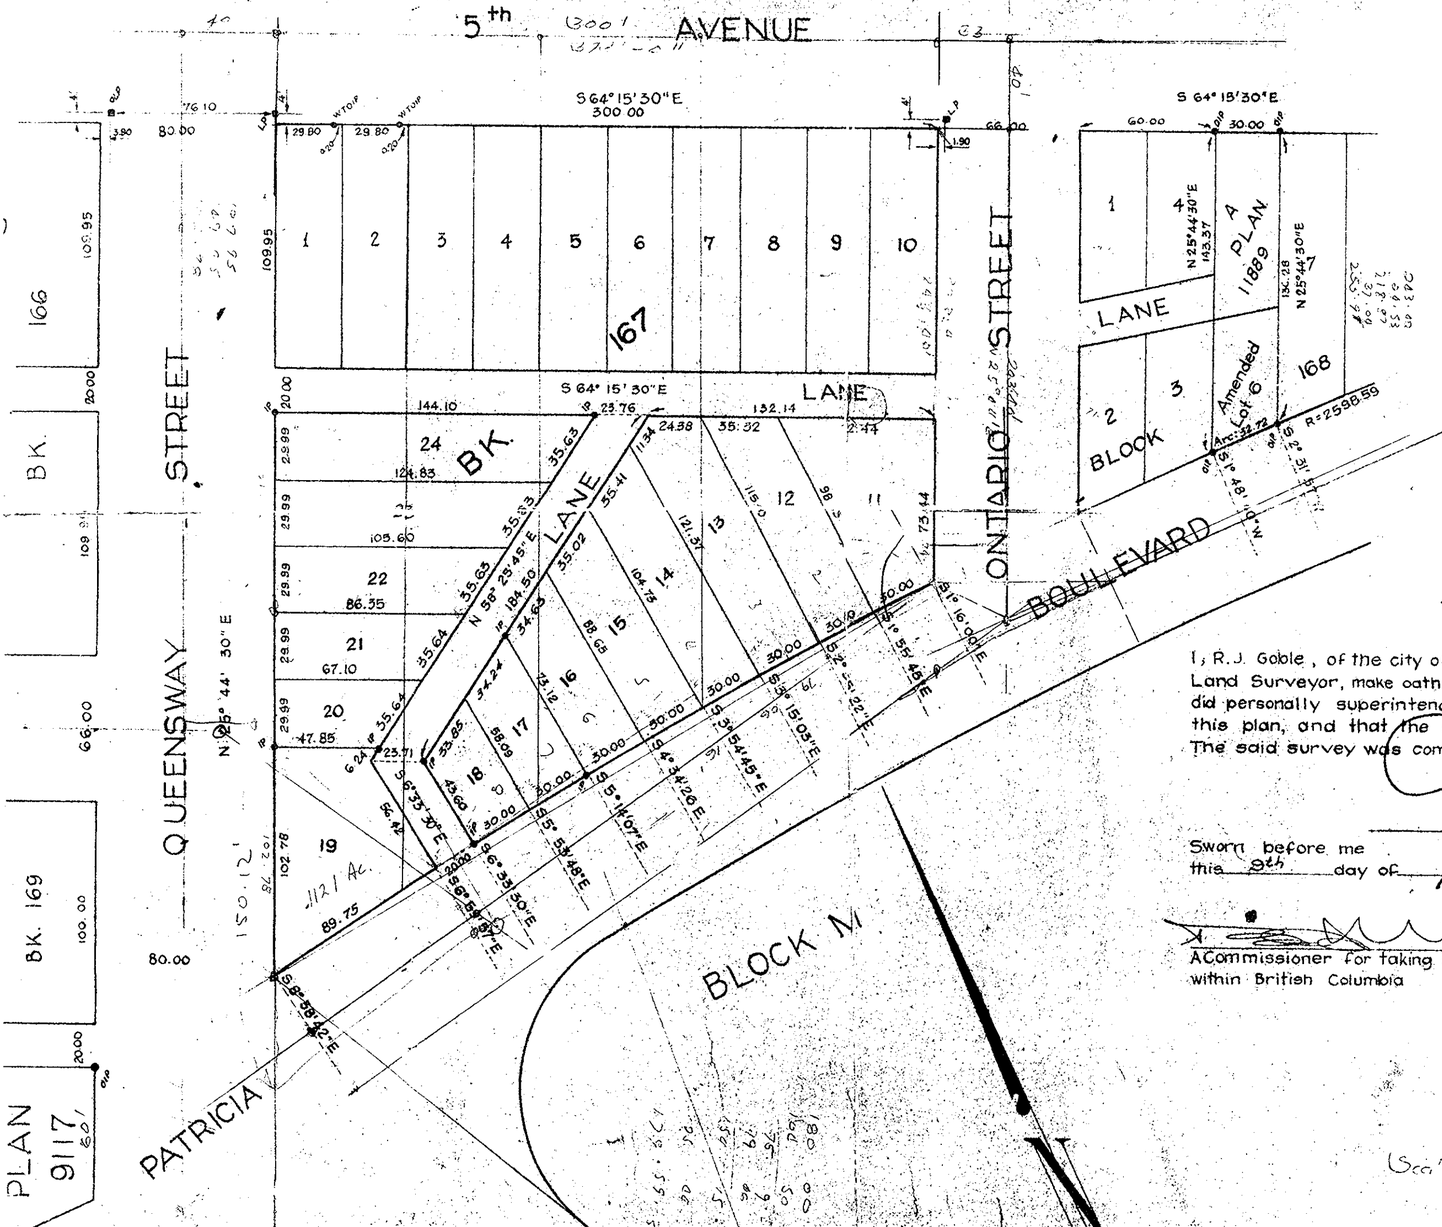

I, R.J. Goble, of the city of Prince George, British Co
Land Surveyor, make oath and say that I was present a
did personally superintend the survey represented
this plan, and that the survey and plan are corre
The said survey was completed on the 5th day of Ma

B

Sworn before me
this 9th day of March 1962

A Commissioner for taking affidavits
within British Columbia

Scale 50' — 1"